


proposed single storey rear extension for family room

two storey rear and side extension to include extension for family room and bedroom with ensuite on the ground floor and two additional first floor bedrooms with ensuite.

proposed single storey replacement loggia to front.

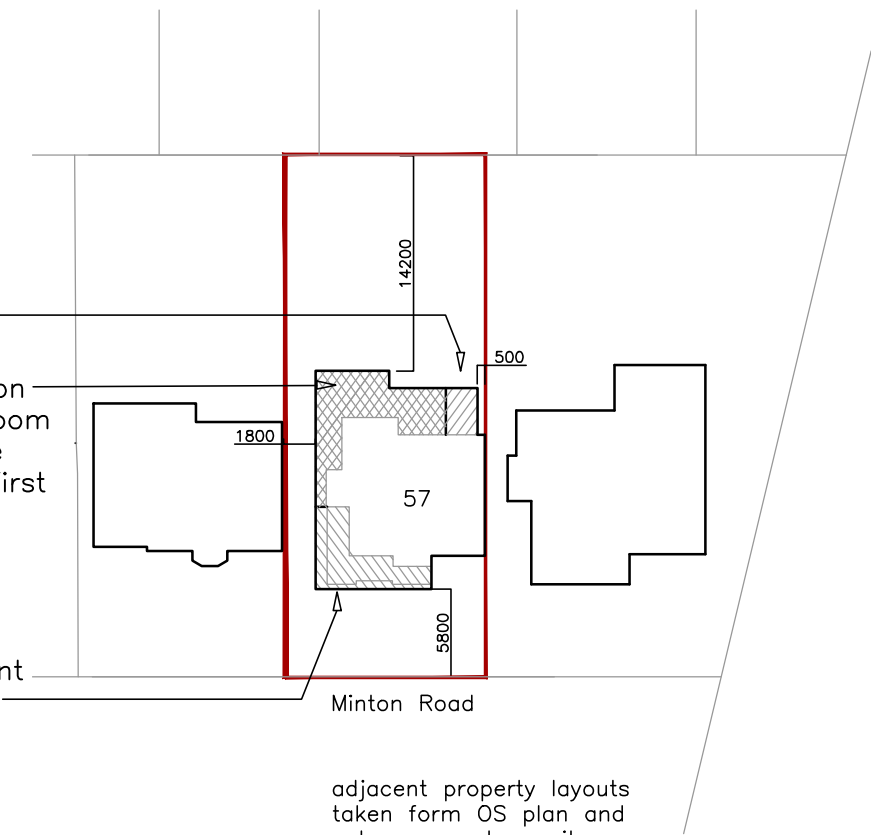

SITE BLOCK PLAN 1:500

AMdesign

ARCHITECTURE DESIGN DEVELOPMENT
Leeza Aldis-Hobbs ARB RIBA SPAB

Mob: 07756 329400
e-mail: leeza@amdesignltd.co.uk

PROJECT
**57 MINTON ROAD
BEACH ESTATE
FELPHAM
PO22 7JX**
PROJECT STAGE
PLANNING

DRAWING
SITE BLOCK PLAN
DRAWING No REVISION
323/07
SCALE 1:500 DRAWN LA
DATE JAN 2021 CHECKED

LETTER	REVISION	DATE
This scheme is subject to town planning and all other necessary consents. All dimesions and levels to be checked on site. This drawing is to be read in conjunction with other relevant drawings and documents. Report all discrepancies to the Architect before work commences. AM Design is the trading name of AM Design Ltd © AM Design Ltd. All rights reserved.		