

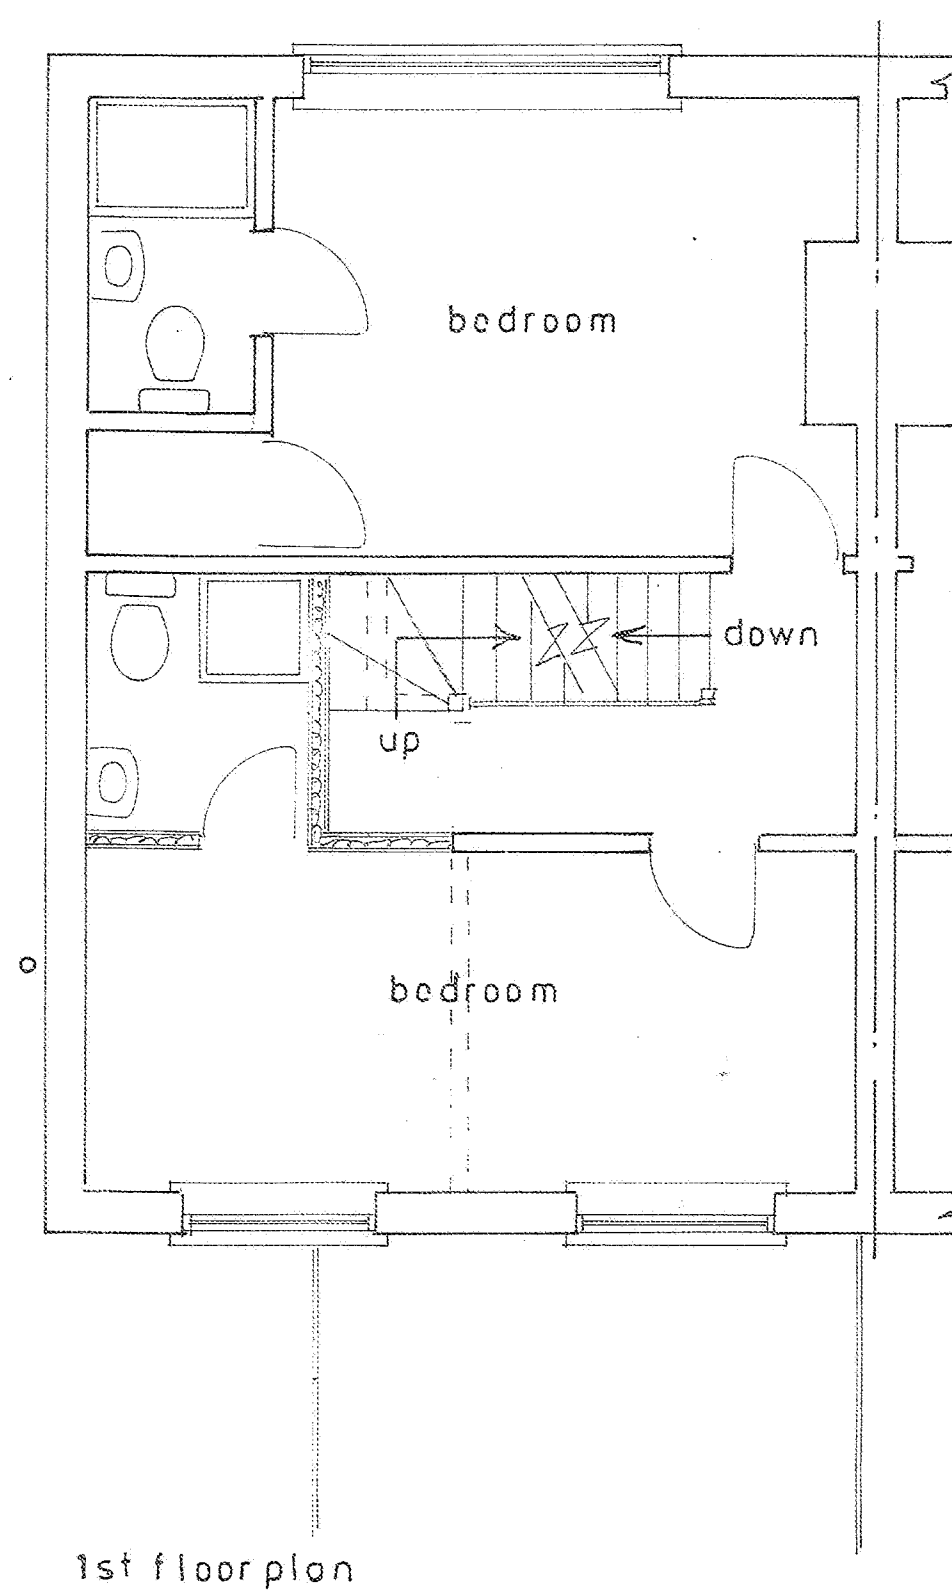


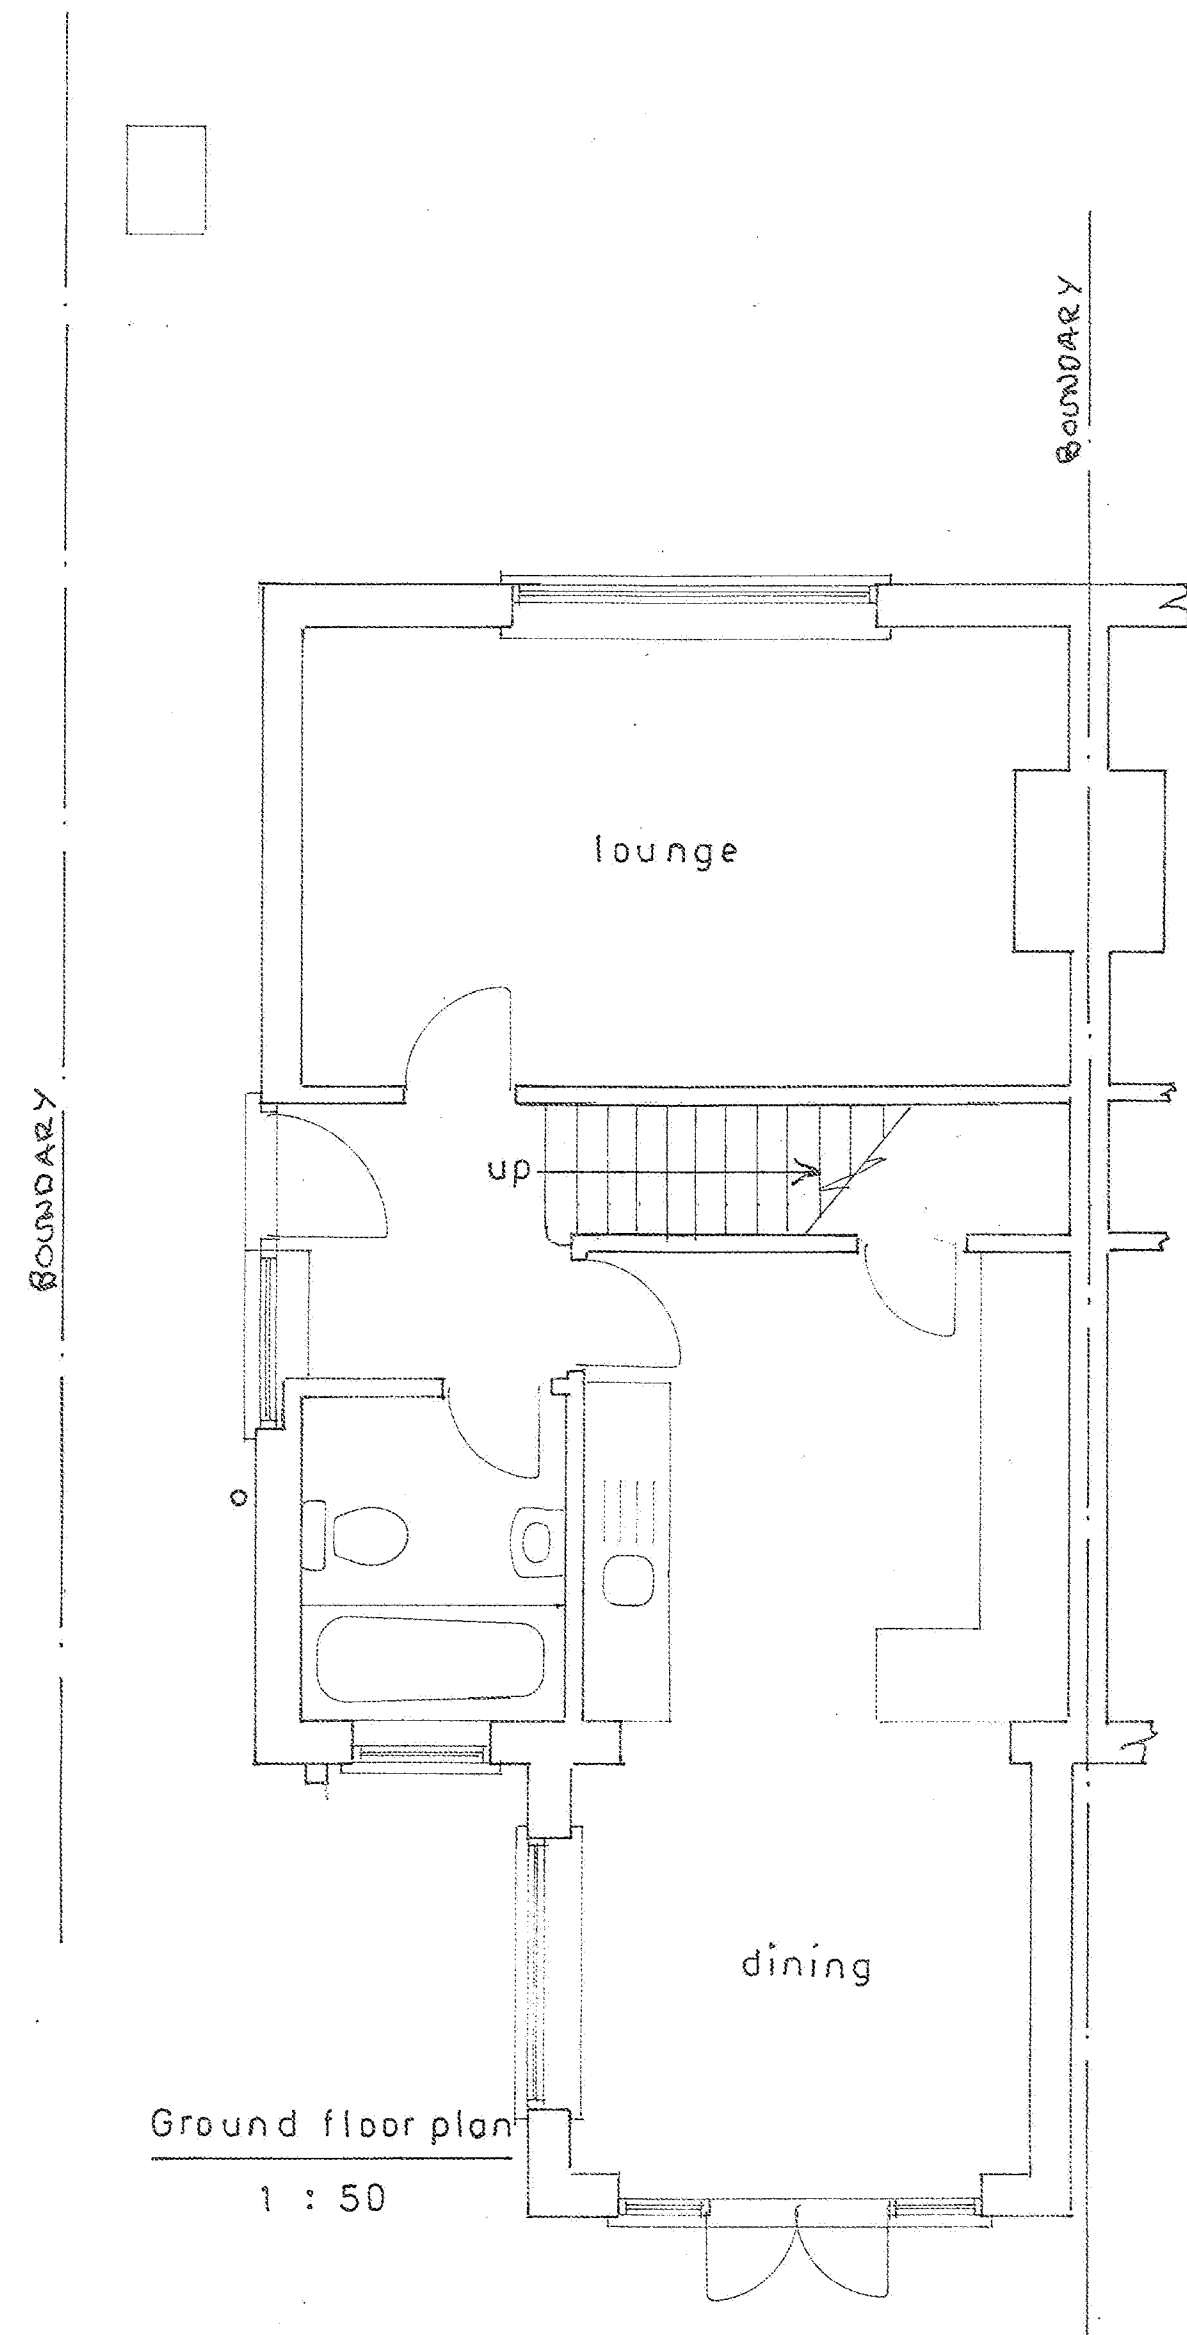

location plan
1 : 1250

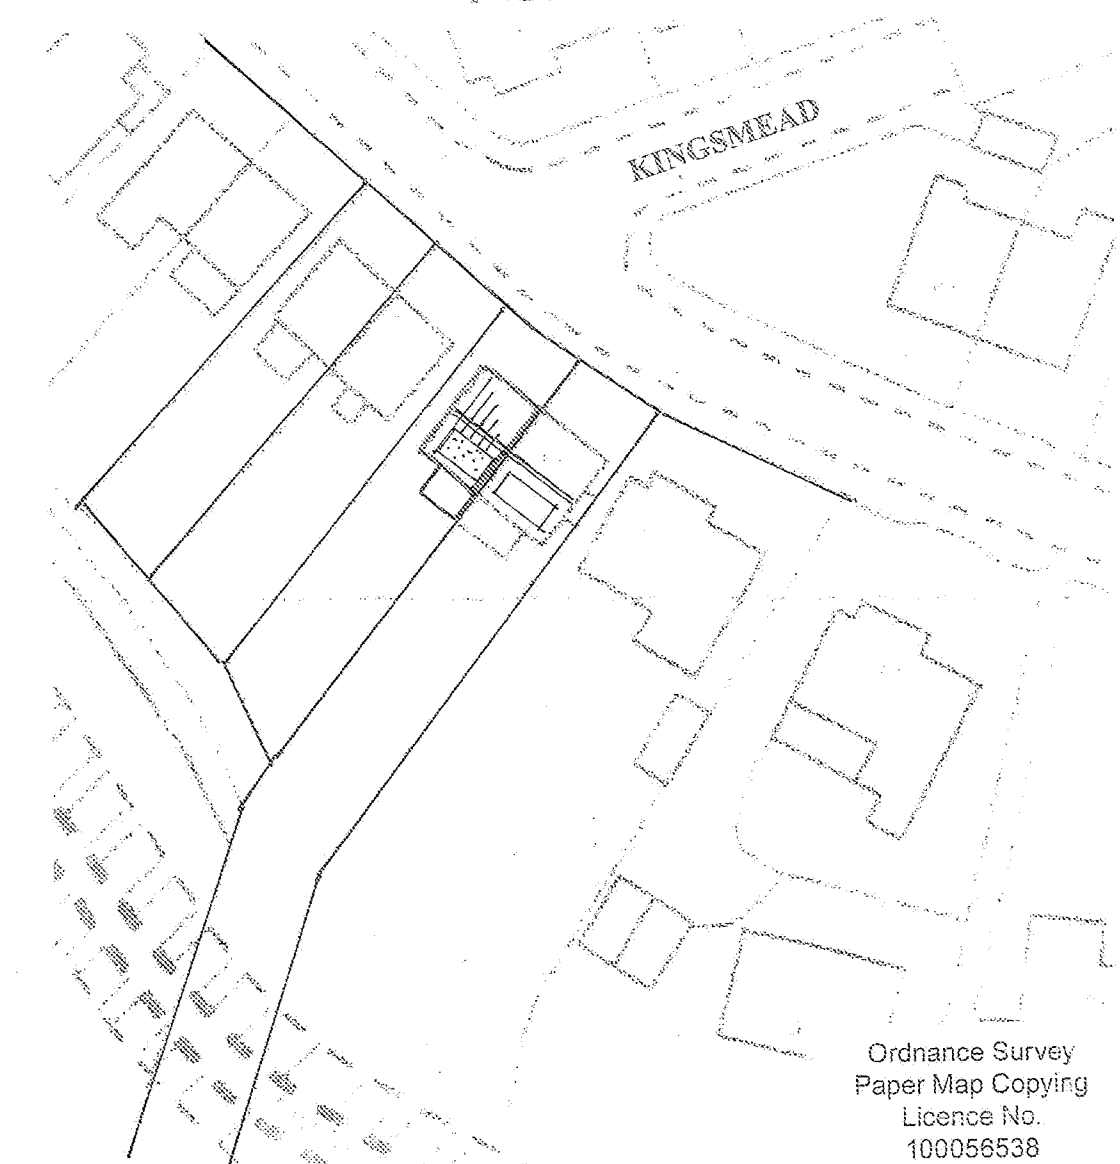

block plan
1 : 500

sheet 1 of 3

Proposed

PROPOSED LOFT CONVERSION TO FORM NEW 2ND FLOOR WITH DORMER PROJECTION
AT 25, KINGSMEAD, FELPHAM FOR MR. & MRS. J. BOYLE.

Bryan Butcher
Rainbow Cottage
Nyetimber Lane
Bognor Regis PO21 3JX
01243 266871
07973 233442
bryan.butcher@btinternet.com
www.bryanbutcher.com