



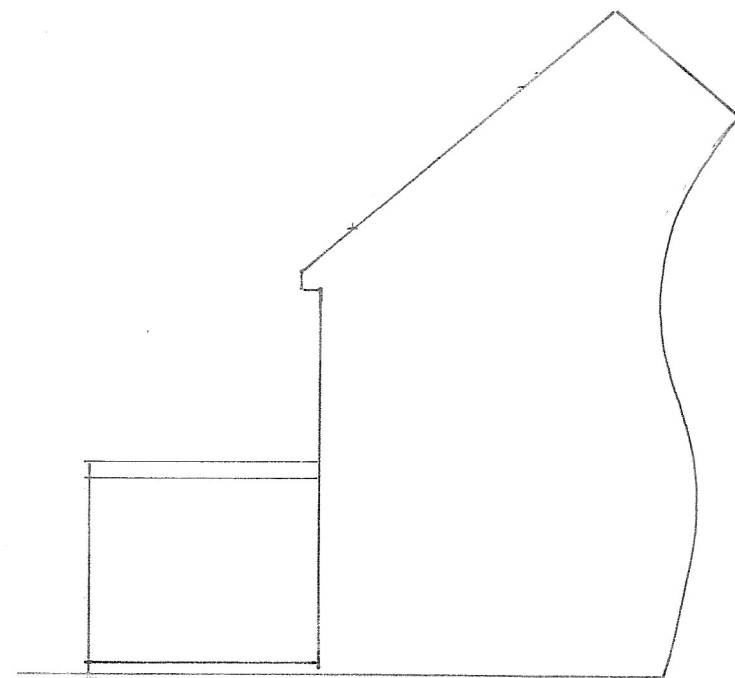

west

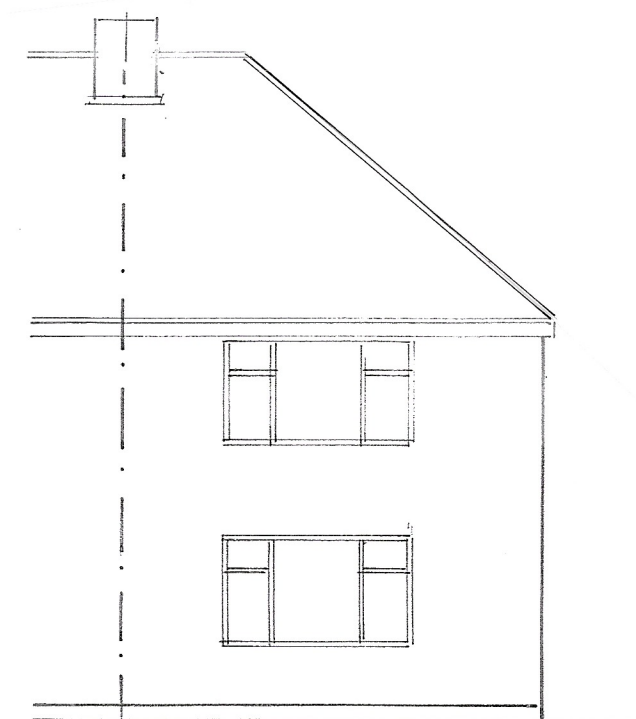


east




north




south
1 : 100

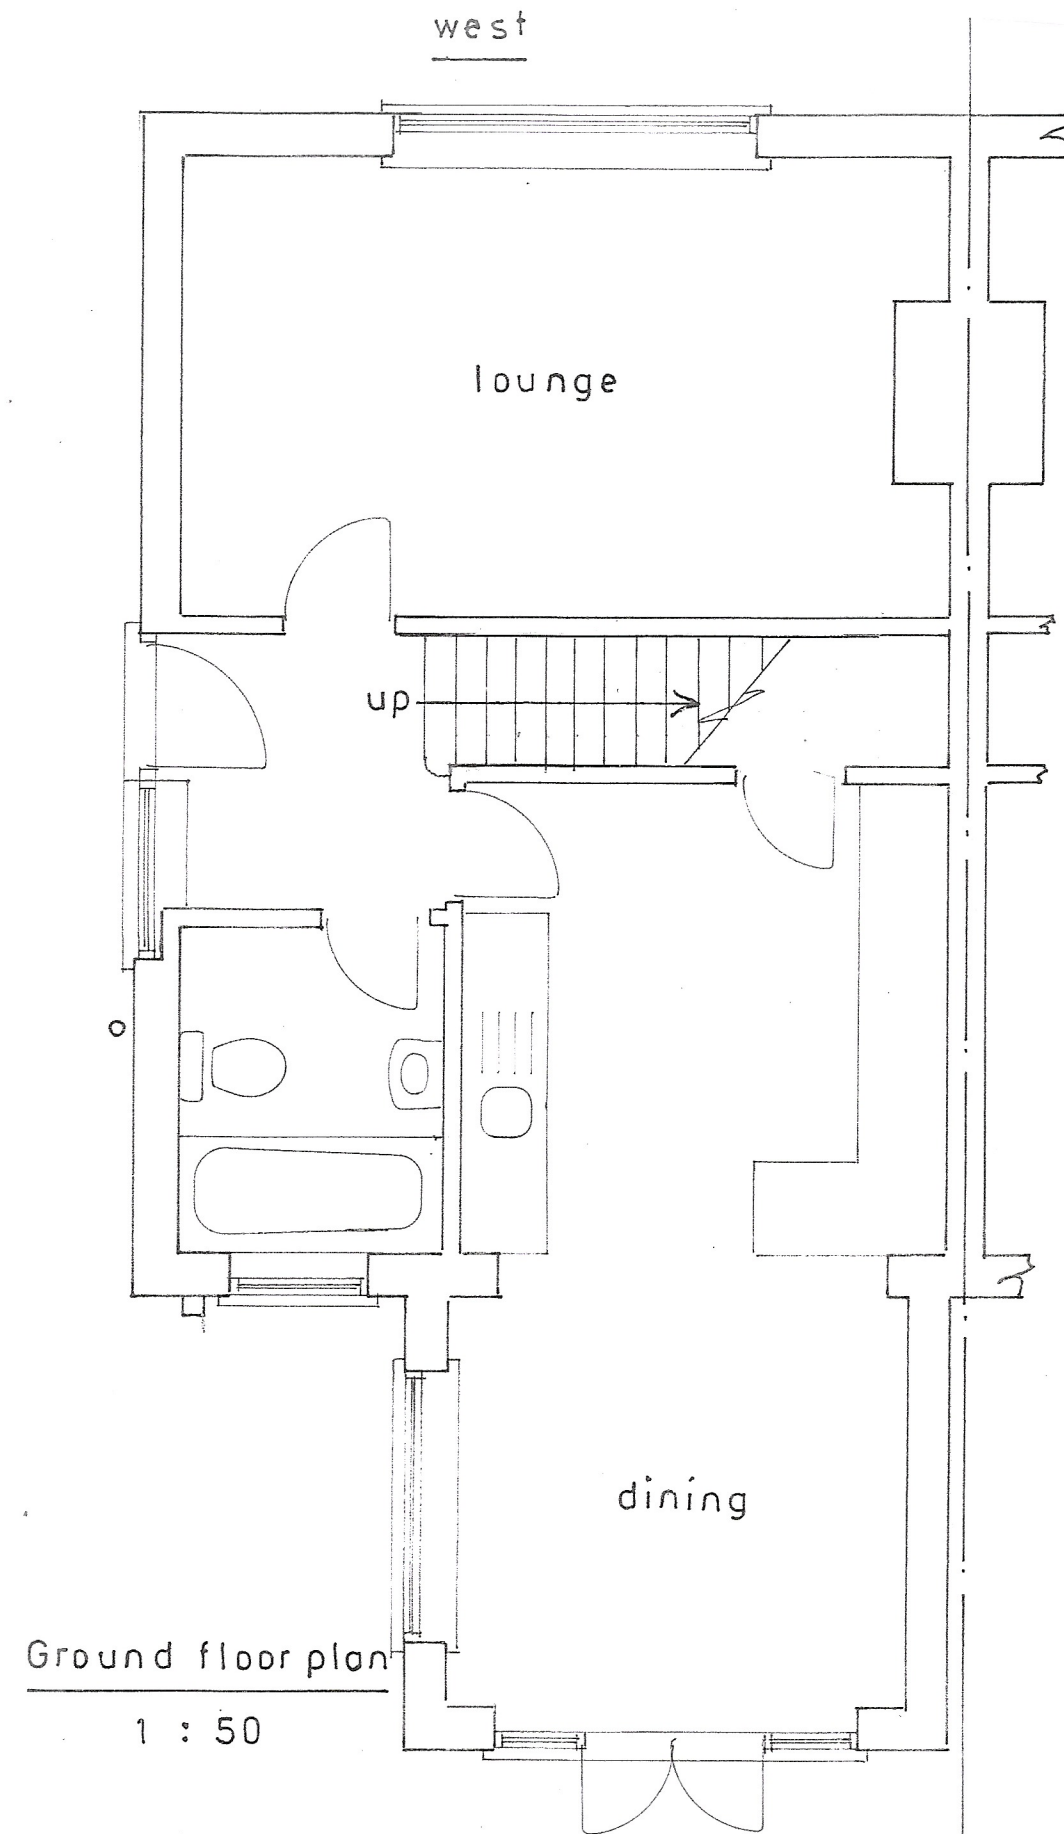


Ground floor plan
1 : 50

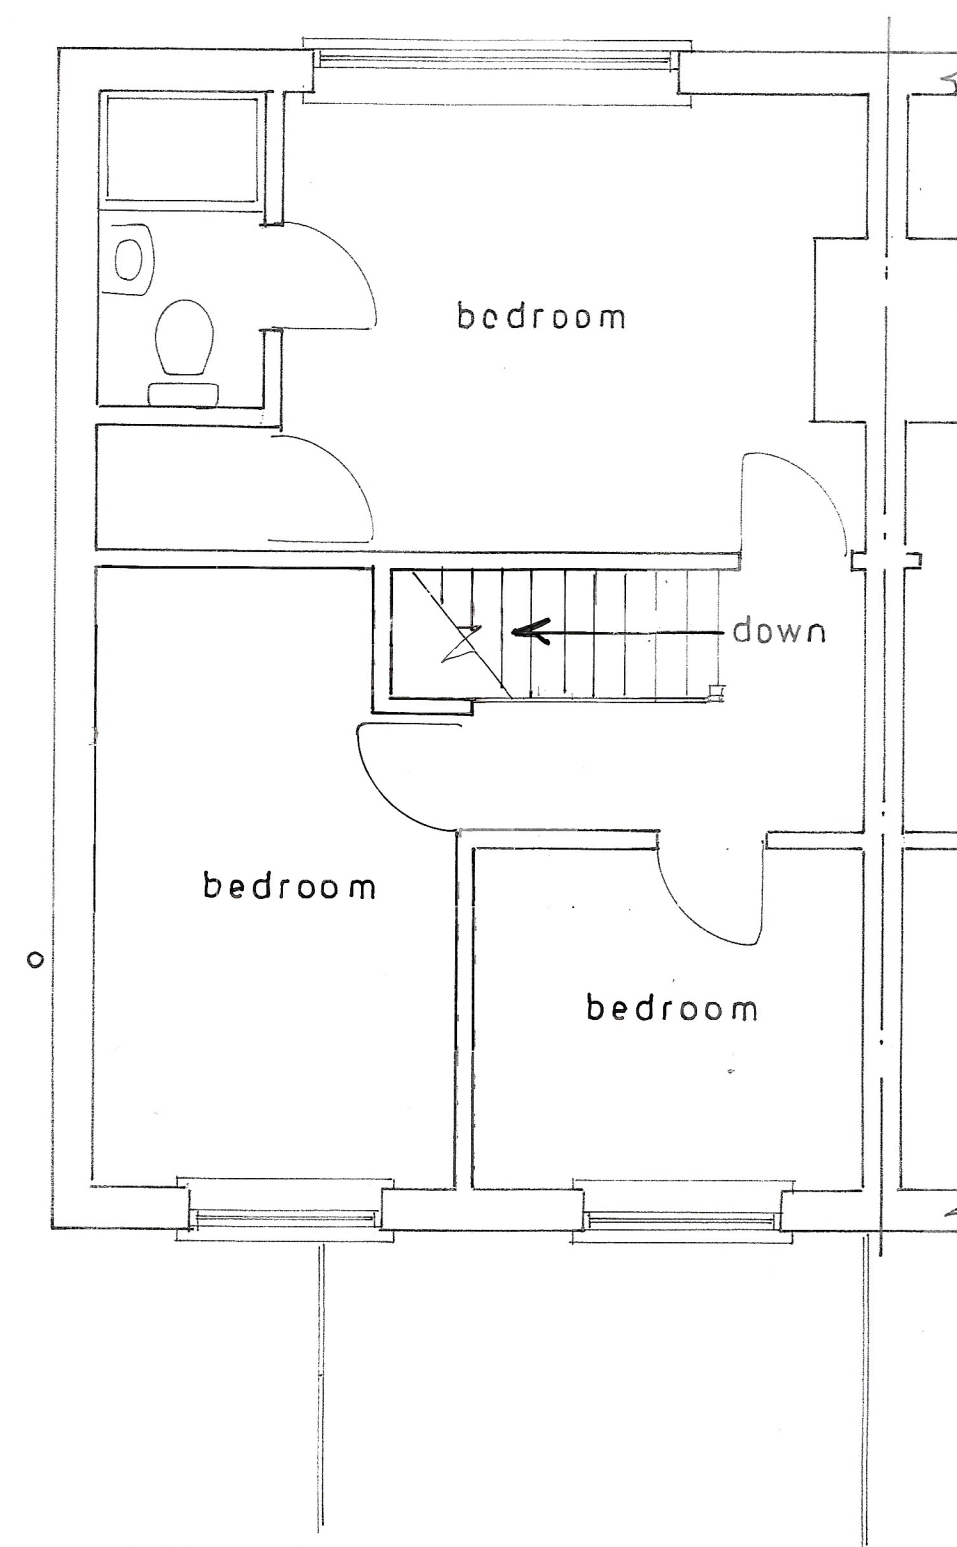

1st floor plan

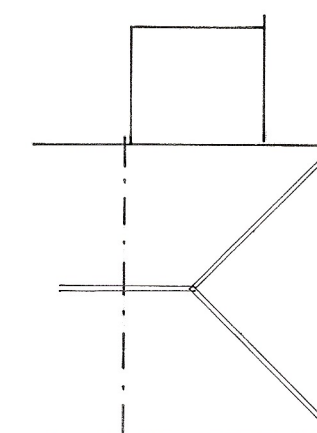

roof plan
1 : 200

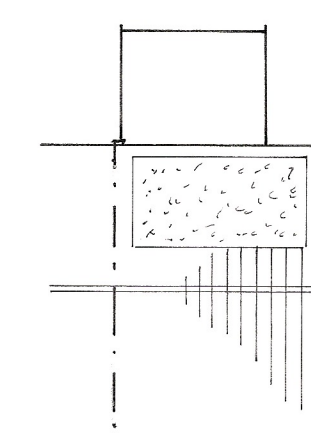

proposed roof plan

Existing

PROPOSED LOFT CONVERSION TO FORM NEW 2ND FLOOR WITH DORMER PROJECTION
AT 25, KINGSMEAD, FELPHAM FOR MR. & MRS. J. BOYLE

sheet 3 of 3

Bryan Butcher
Rainbow Cottage
Nyetimber Lane
Bognor Regis PO21 3JX
01243 266871
07973 233442
bryan.butcher@btinternet.com
www.bryanbutcher.com