
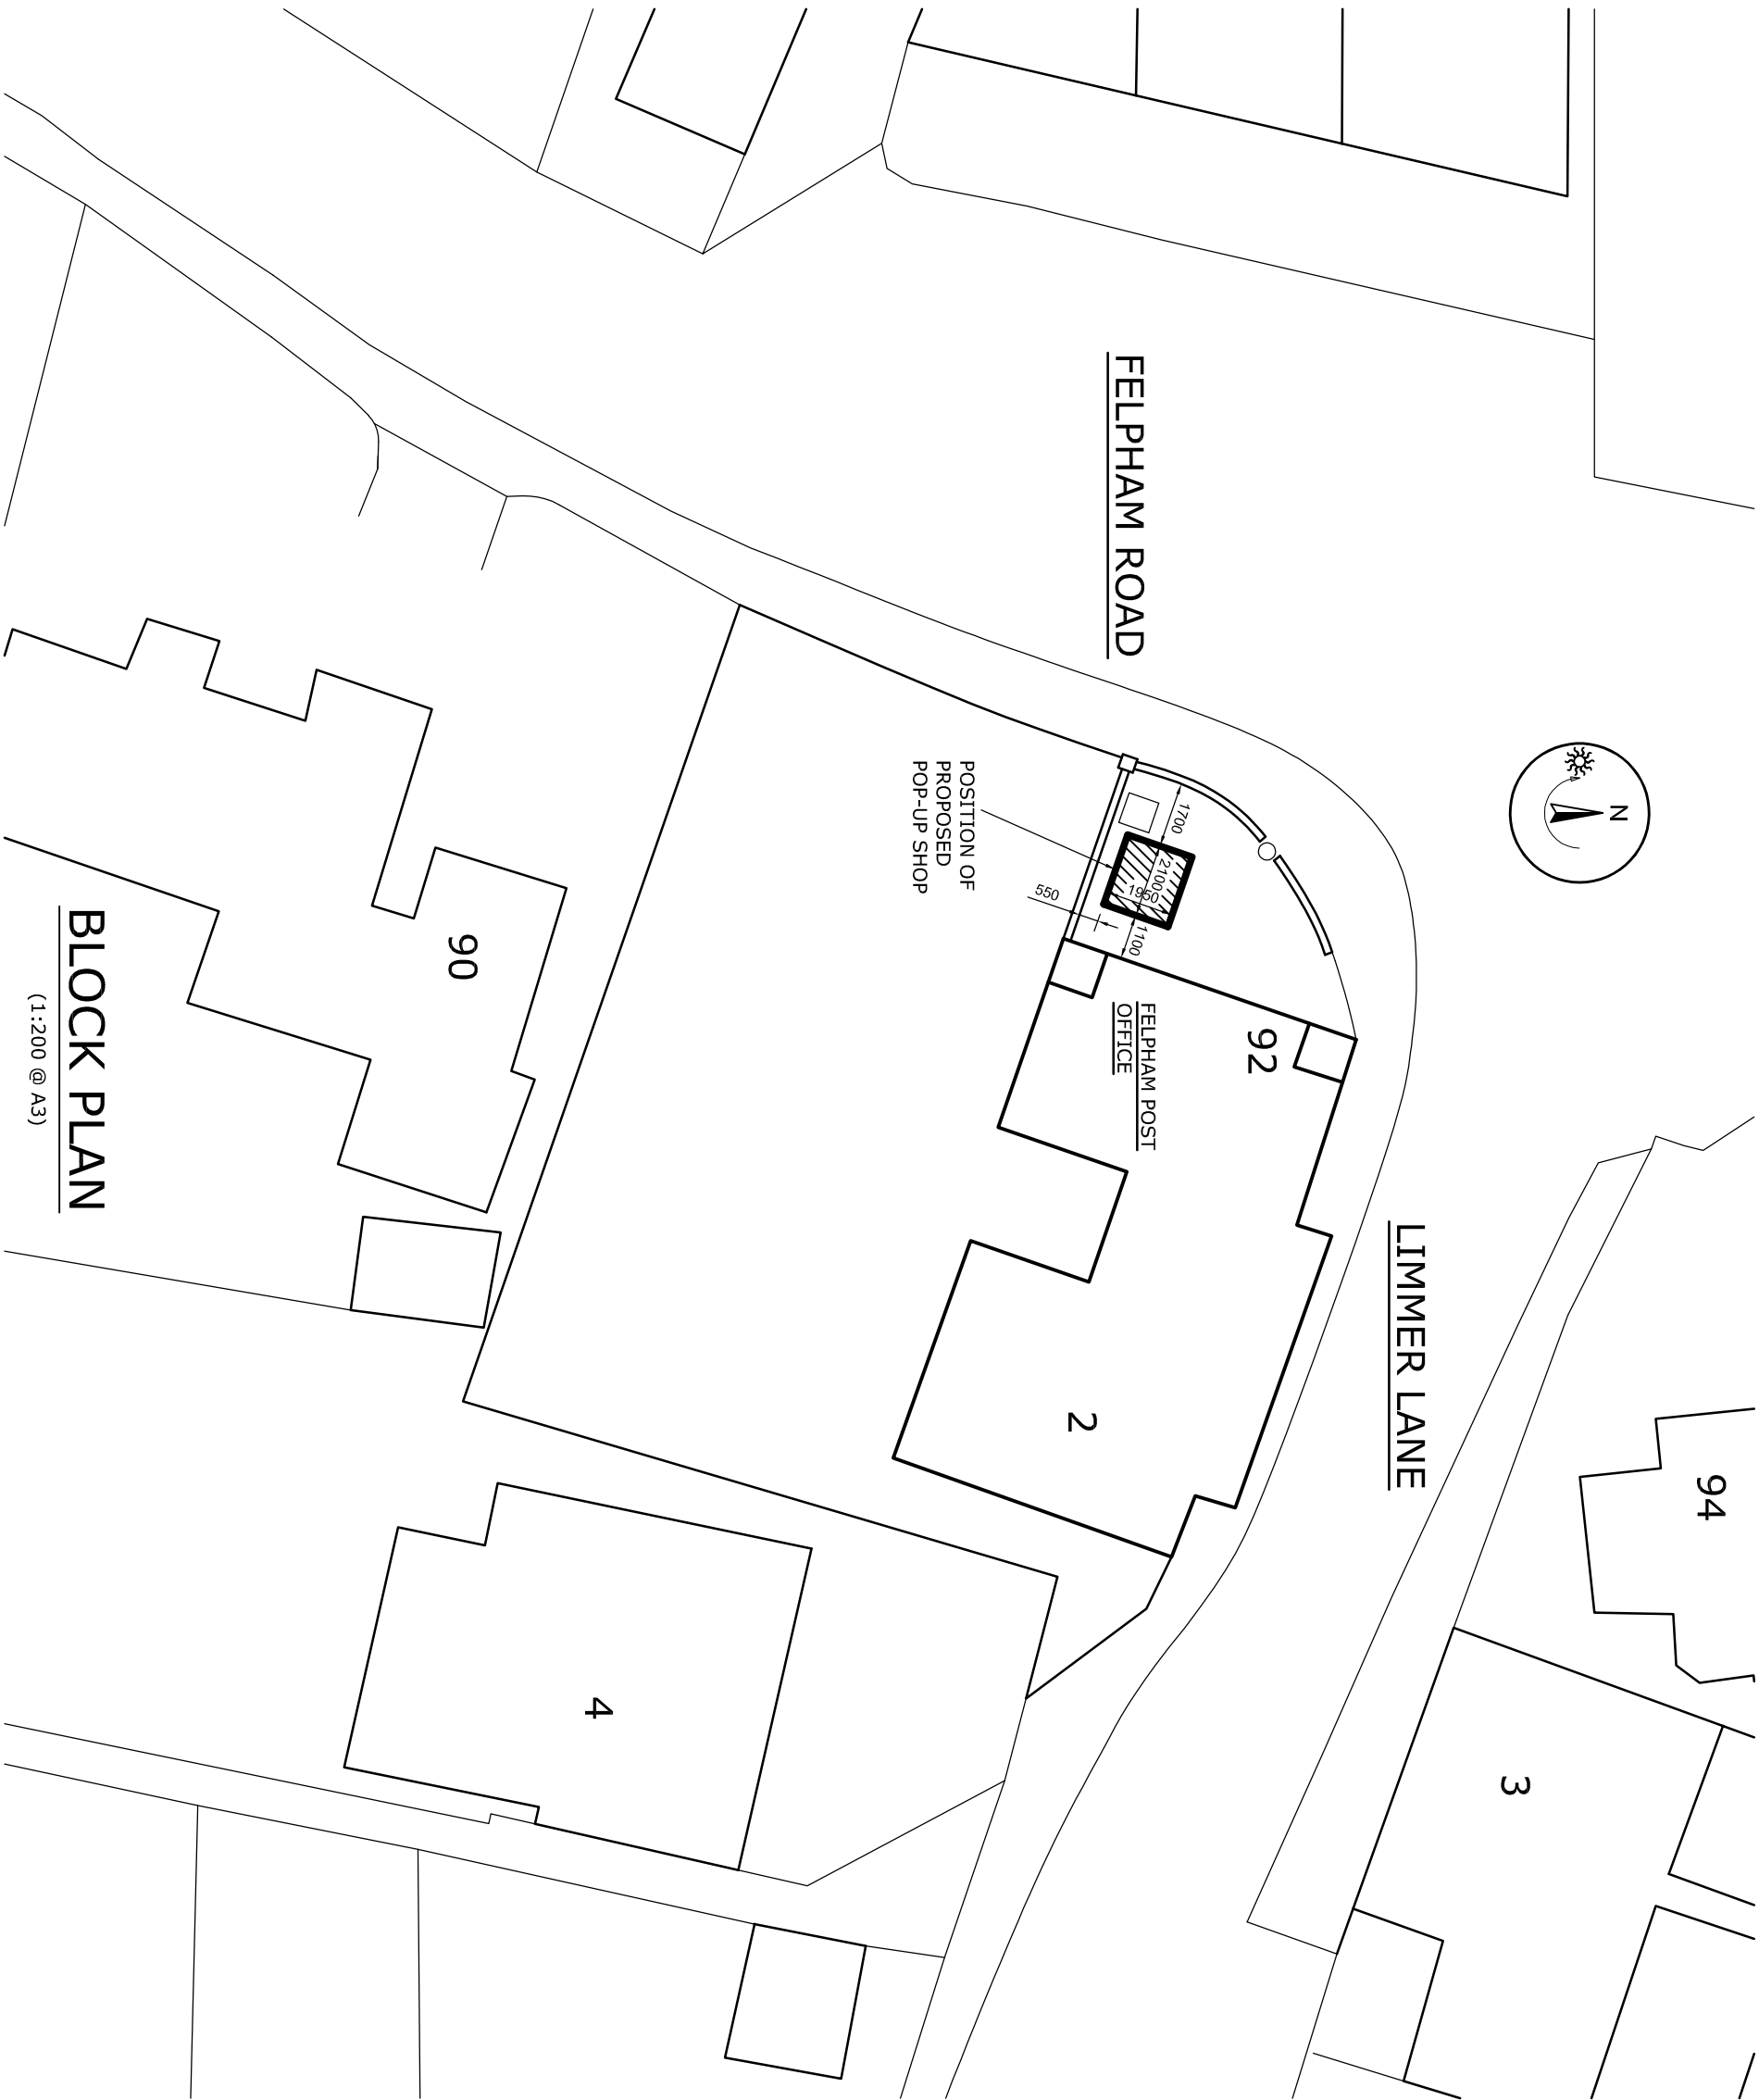


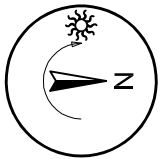

Notes:

1. The following notes apply except where otherwise indicated on drawings.
2. Do not scale this drawing. All dimensions in mm, unless noted otherwise. All dimensions to be checked on site.
3. This drawing must be read in conjunction with all relevant Architects and Engineers drawings, details and specifications.
4. Any discrepancies, errors or omissions are to be reported to the Engineer for further instruction prior to commencement of the works.
5. The Structural Engineer is not responsible for dimensions except where shown on this drawing. All setting out information shall be the responsibility of the Contractor. For dimensions beyond the scope of the works see Architects drawings.
6. Unless otherwise specified, all work to comply with the current British Standards, WHAC Standards and the Building Regulations. Work to be carried out by an experienced builder.
7. Materials specified must be used in accordance with manufacturers' recommendations and the COSHH regulations. If any hazardous materials are uncovered during demolition, appropriate safety measures shall be taken and the Architect shall be notified immediately.
8. Measures to control noise and dust and to ensure safe working conditions shall be implemented in accordance with the relevant regulations. Work shall be carried out in accordance with the CDM regulations and the Approved Code of Practice.
9. All materials to be used strictly in accordance with manufacturer's instructions. Alternative materials to be referred to Engineer for approval prior to construction.

P1	FOR PLANNING	AMR	AMR	17.10.19
----	--------------	-----	-----	----------

Rev	Description	Rev	Date
1	17.10.19		

Client
Mr M CHAPMAN

Project
FELPHAM POST OFFICE
92 FELPHAM ROAD, FELPHAM,
WEST SUSSEX. PO22 7PD.

Drawing BLOCK PLAN

Scale	Date	Drawn by	Checked
AS NOTED @ A3	OCT19	AMR	AMR

Status PLANNING

AWR Structural Ltd
Consulting Structural Engineers

15 CARRINGTON CLOSE, BOCCHISTON, WEST, MK45 1QH.
T: 097207 0734 E: info@awrstructural.com

Job No.	Doc. No.	Rev
19027	S202	P1