




Front Elevation

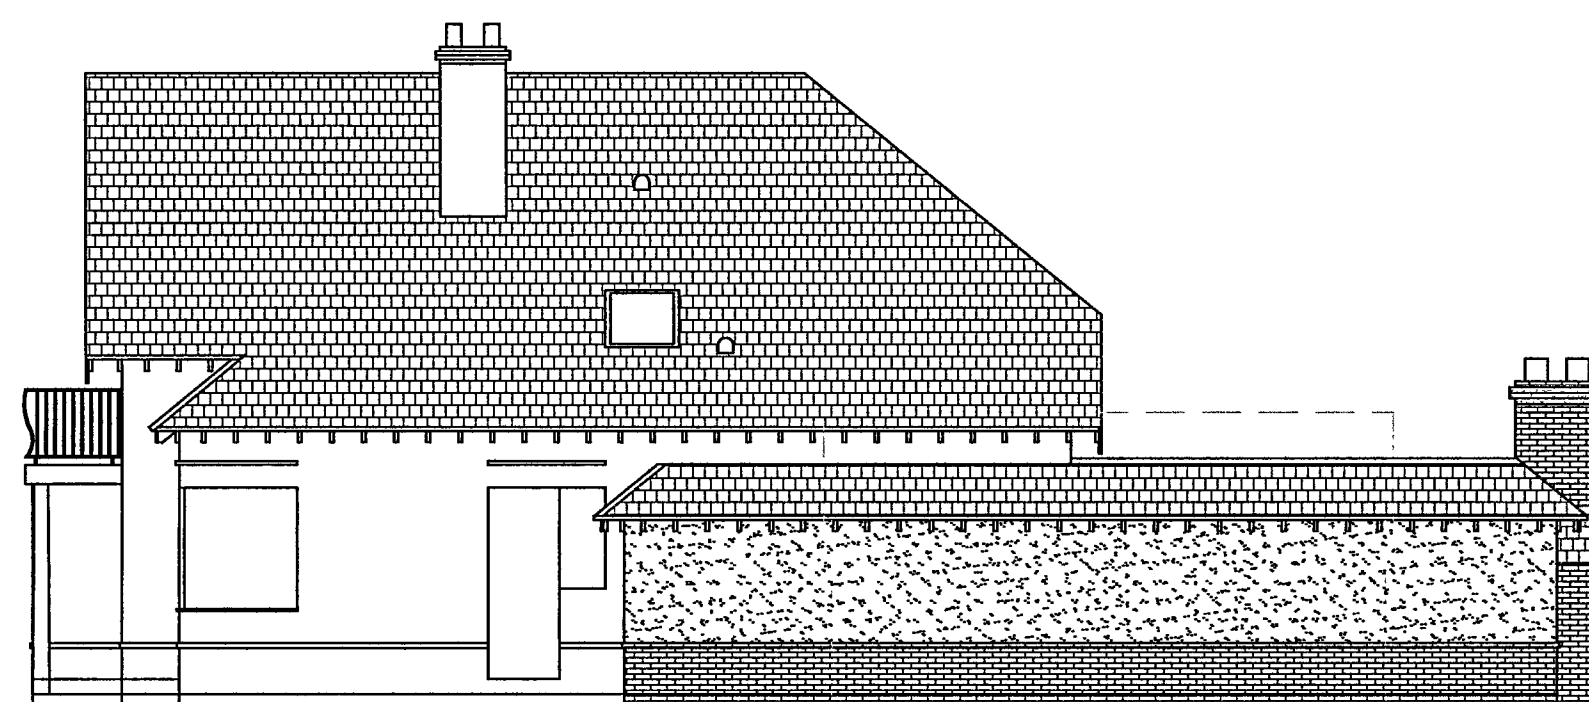



Side Elevation




Side Elevation




Rear Elevation

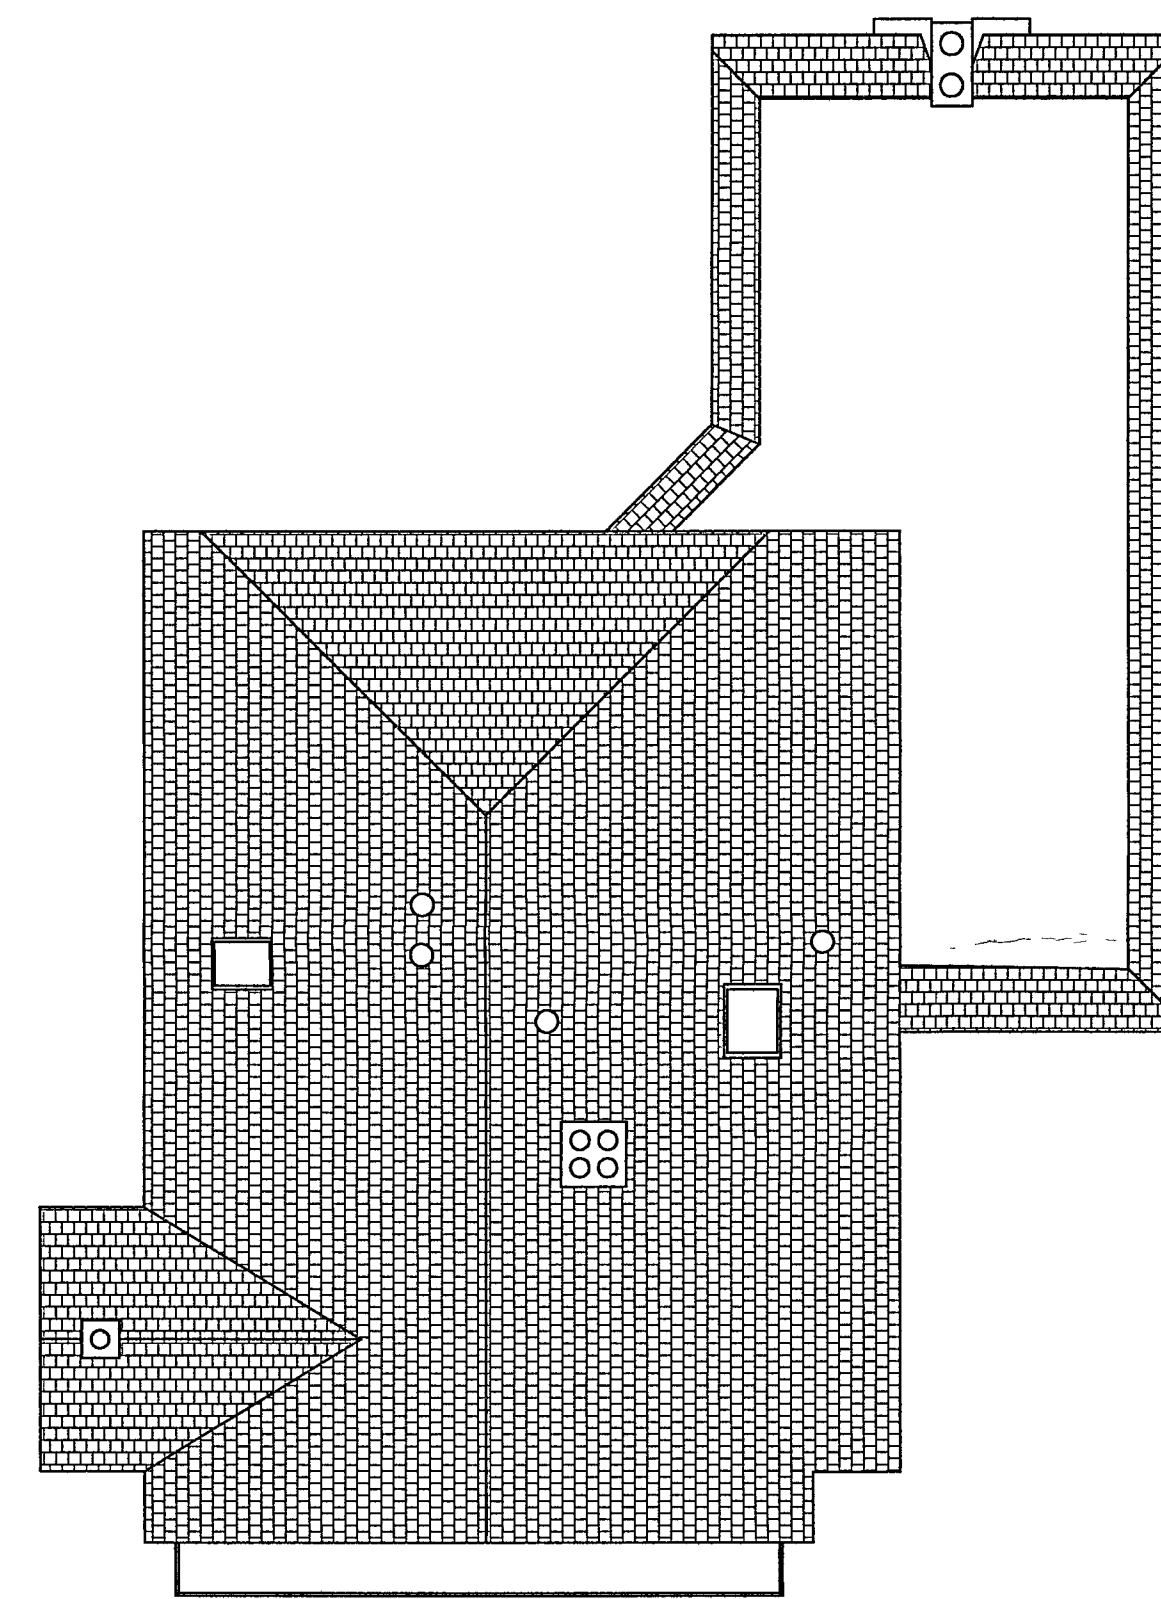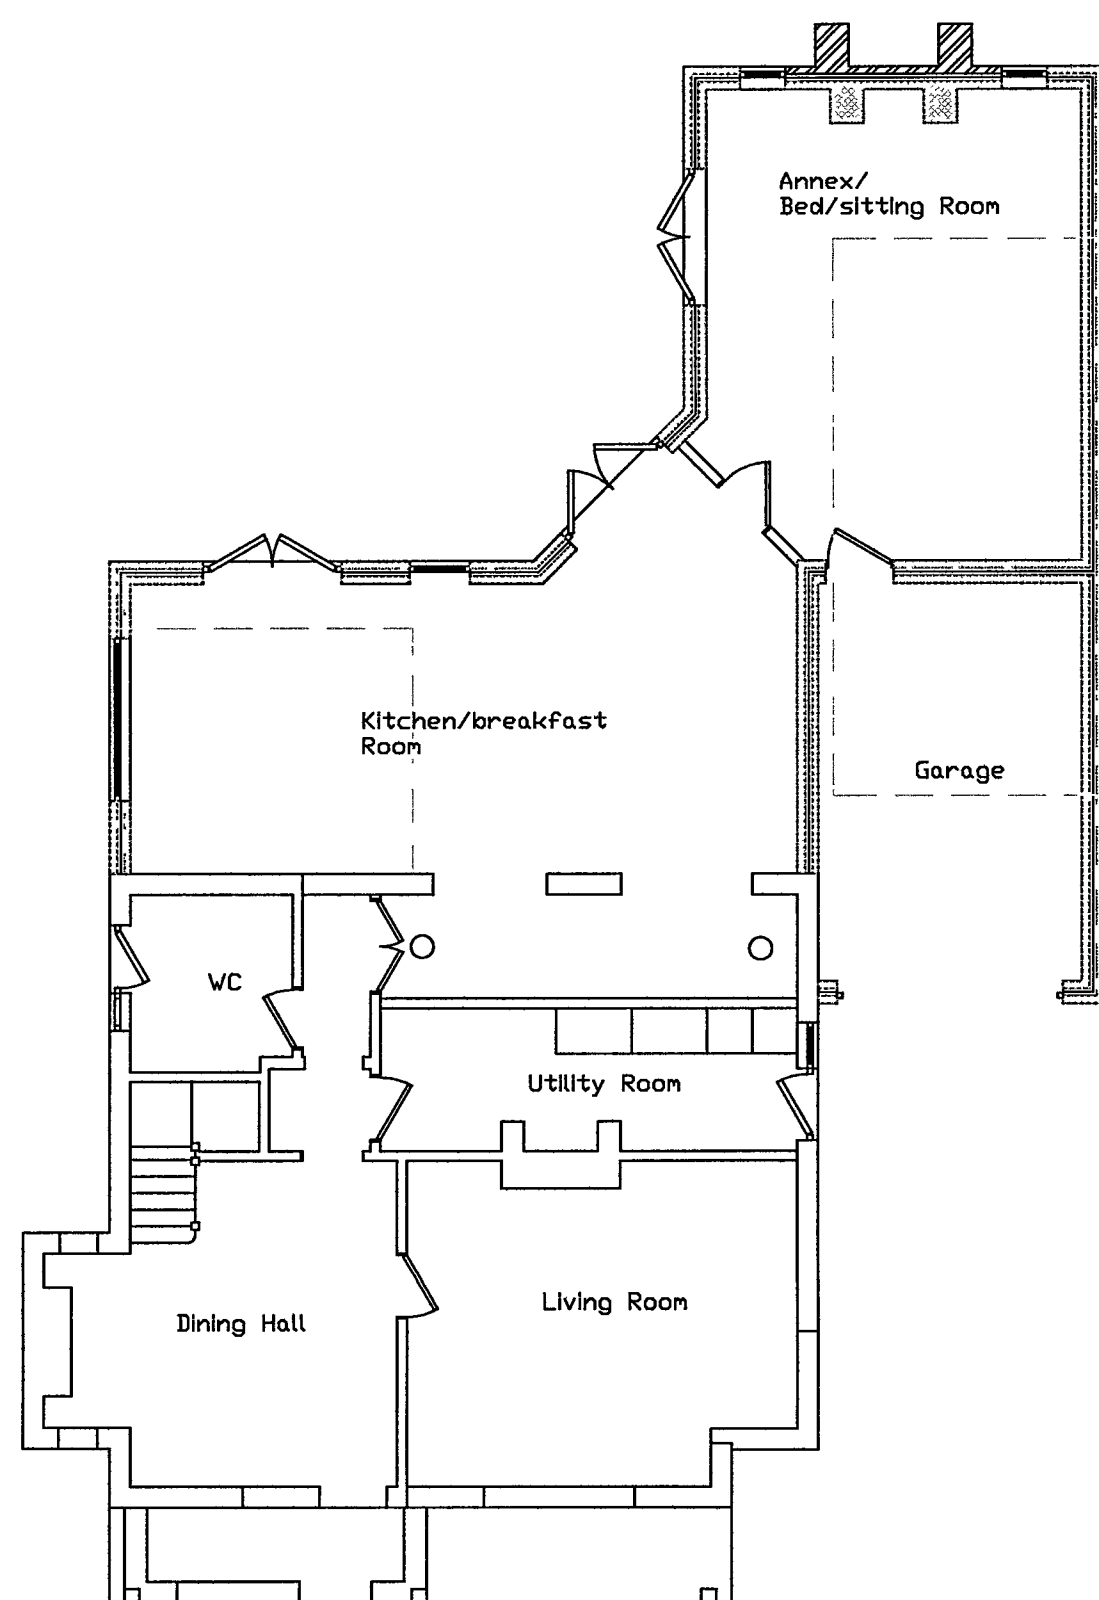


Ground Floor

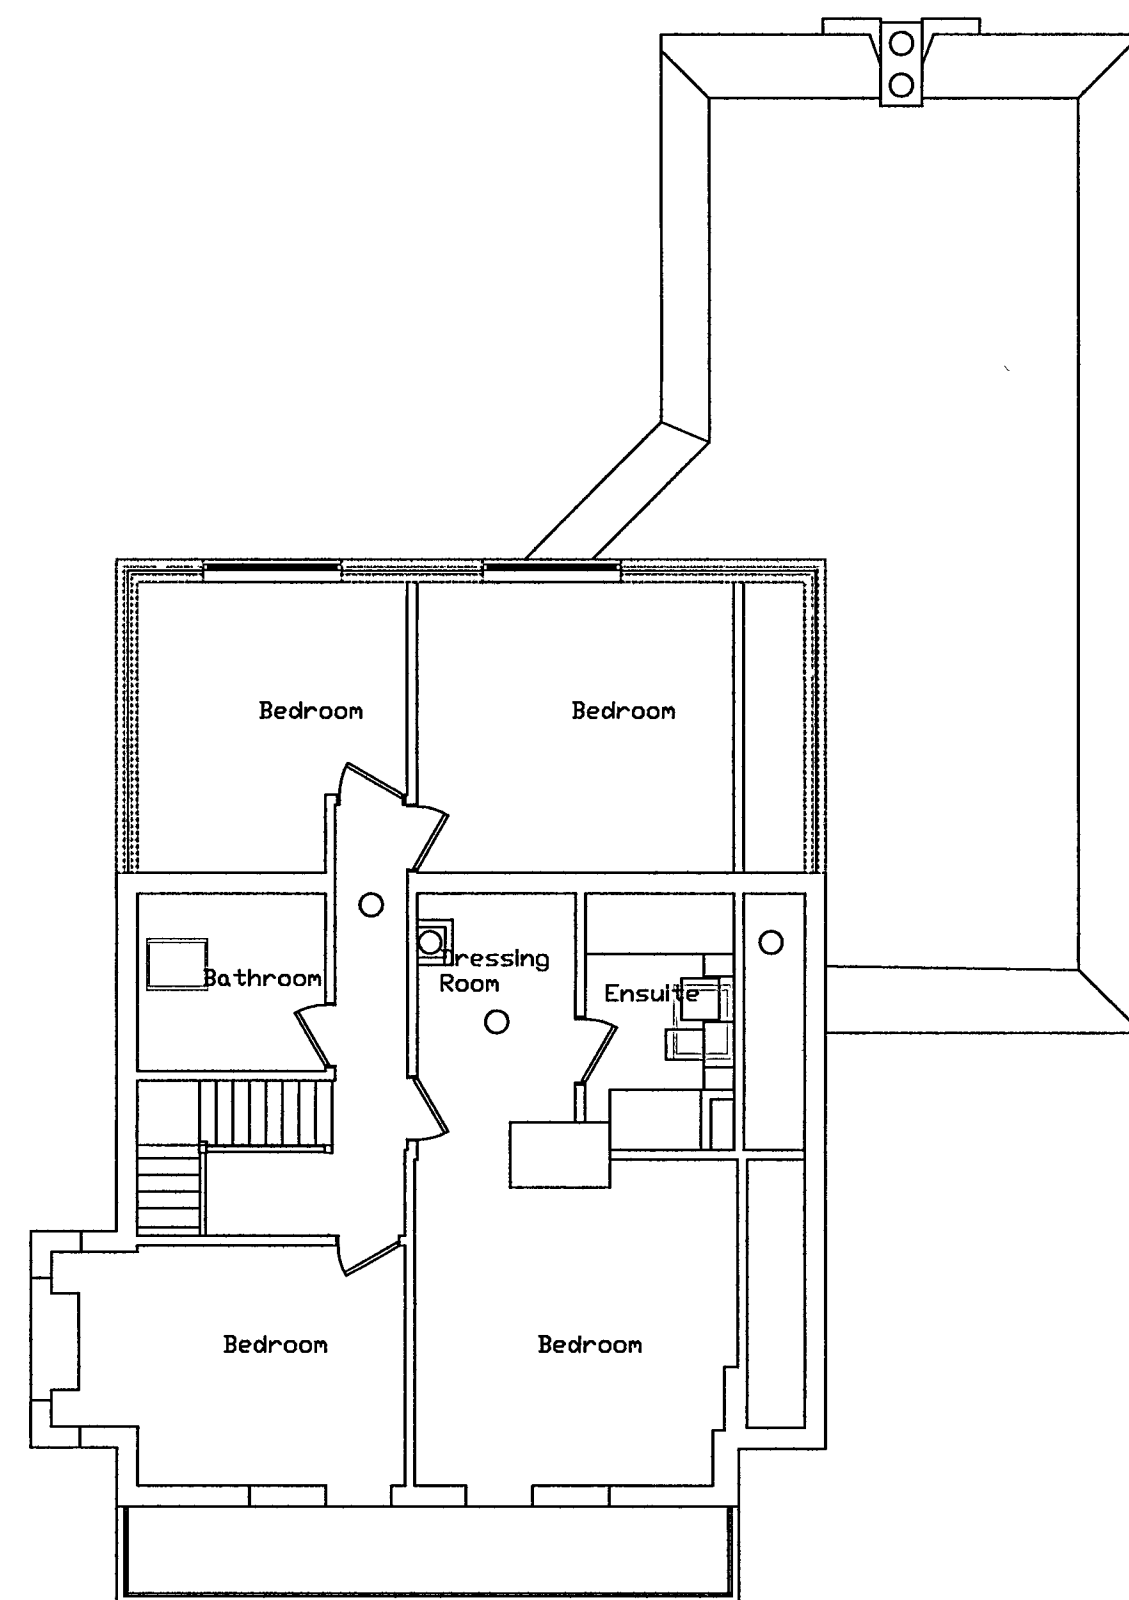

First Floor

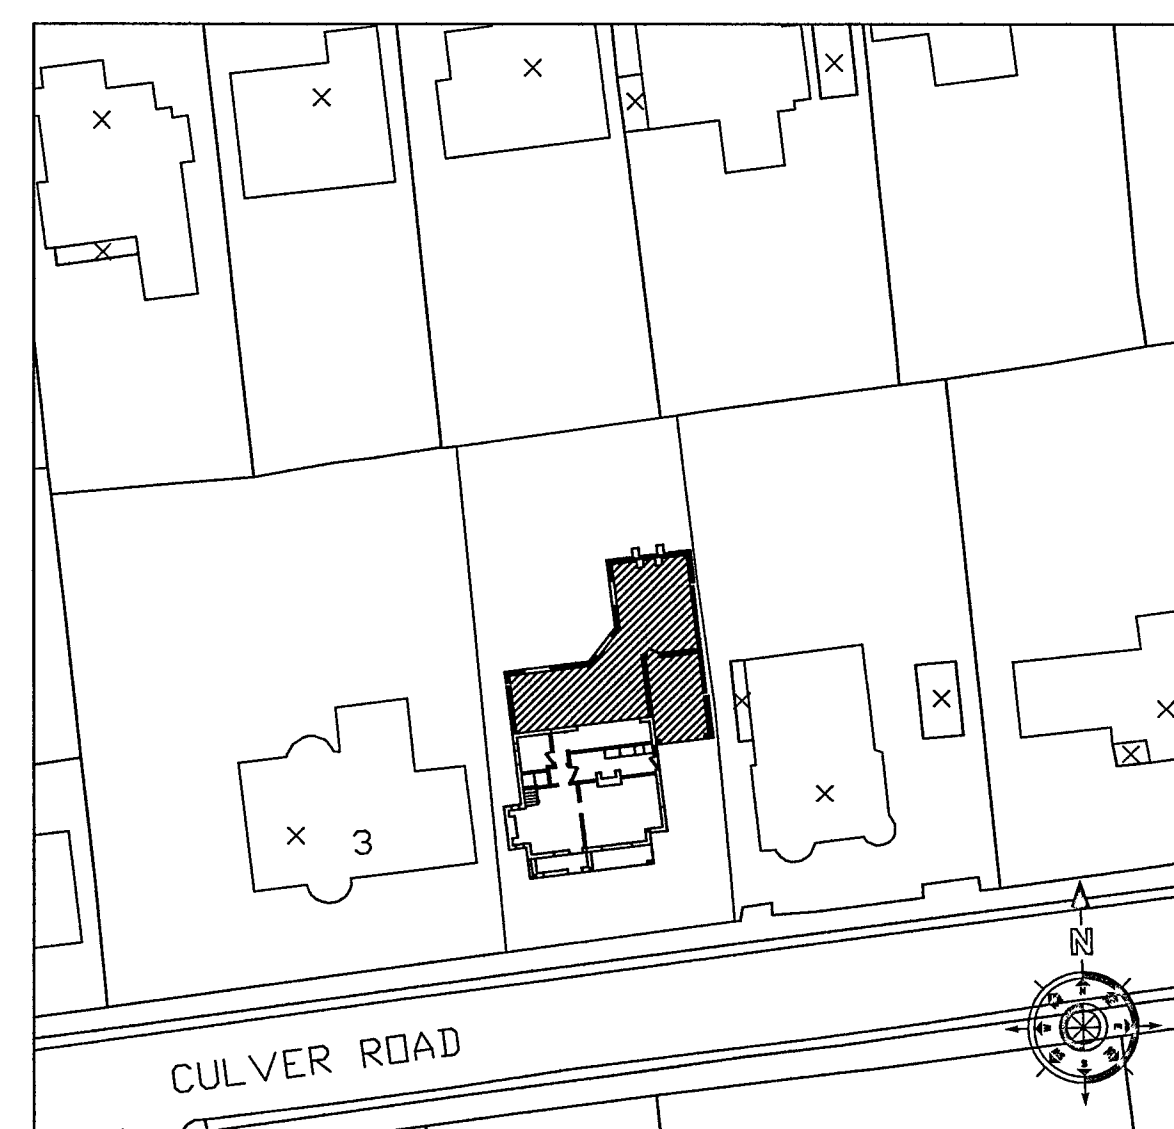

Block plan 1 : 500

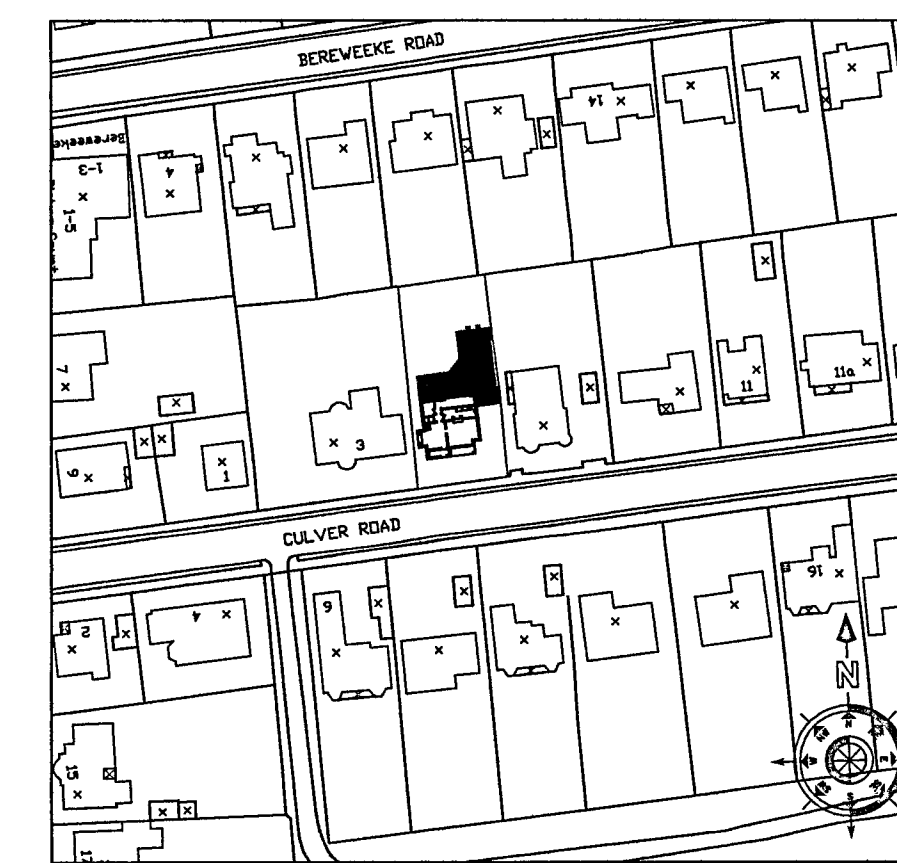

Location Plan 1 : 1250

General Notes

External wall and roof finishes to match existing

APURDIST/FP/228/08

No. FP 228 08

RECEIVED

A	Revisions to Block and location plans	27/11/08
No.	Revision/Issue	Date

Firm Name and Address
Orchard Enterprises Southern Ltd
32 Dorset Road
Bognor Regis
West Sussex
PO21 2DU
Tel 01243 868681
Mob 07740 516328

Project Name and Address
Proposed ground and first floor alterations at
5 Culver Road
Felpham
West Sussex

Project
Proposed plans and elevations
Date
27th September 2008
Scale
1 : 100

Sheet
2A