



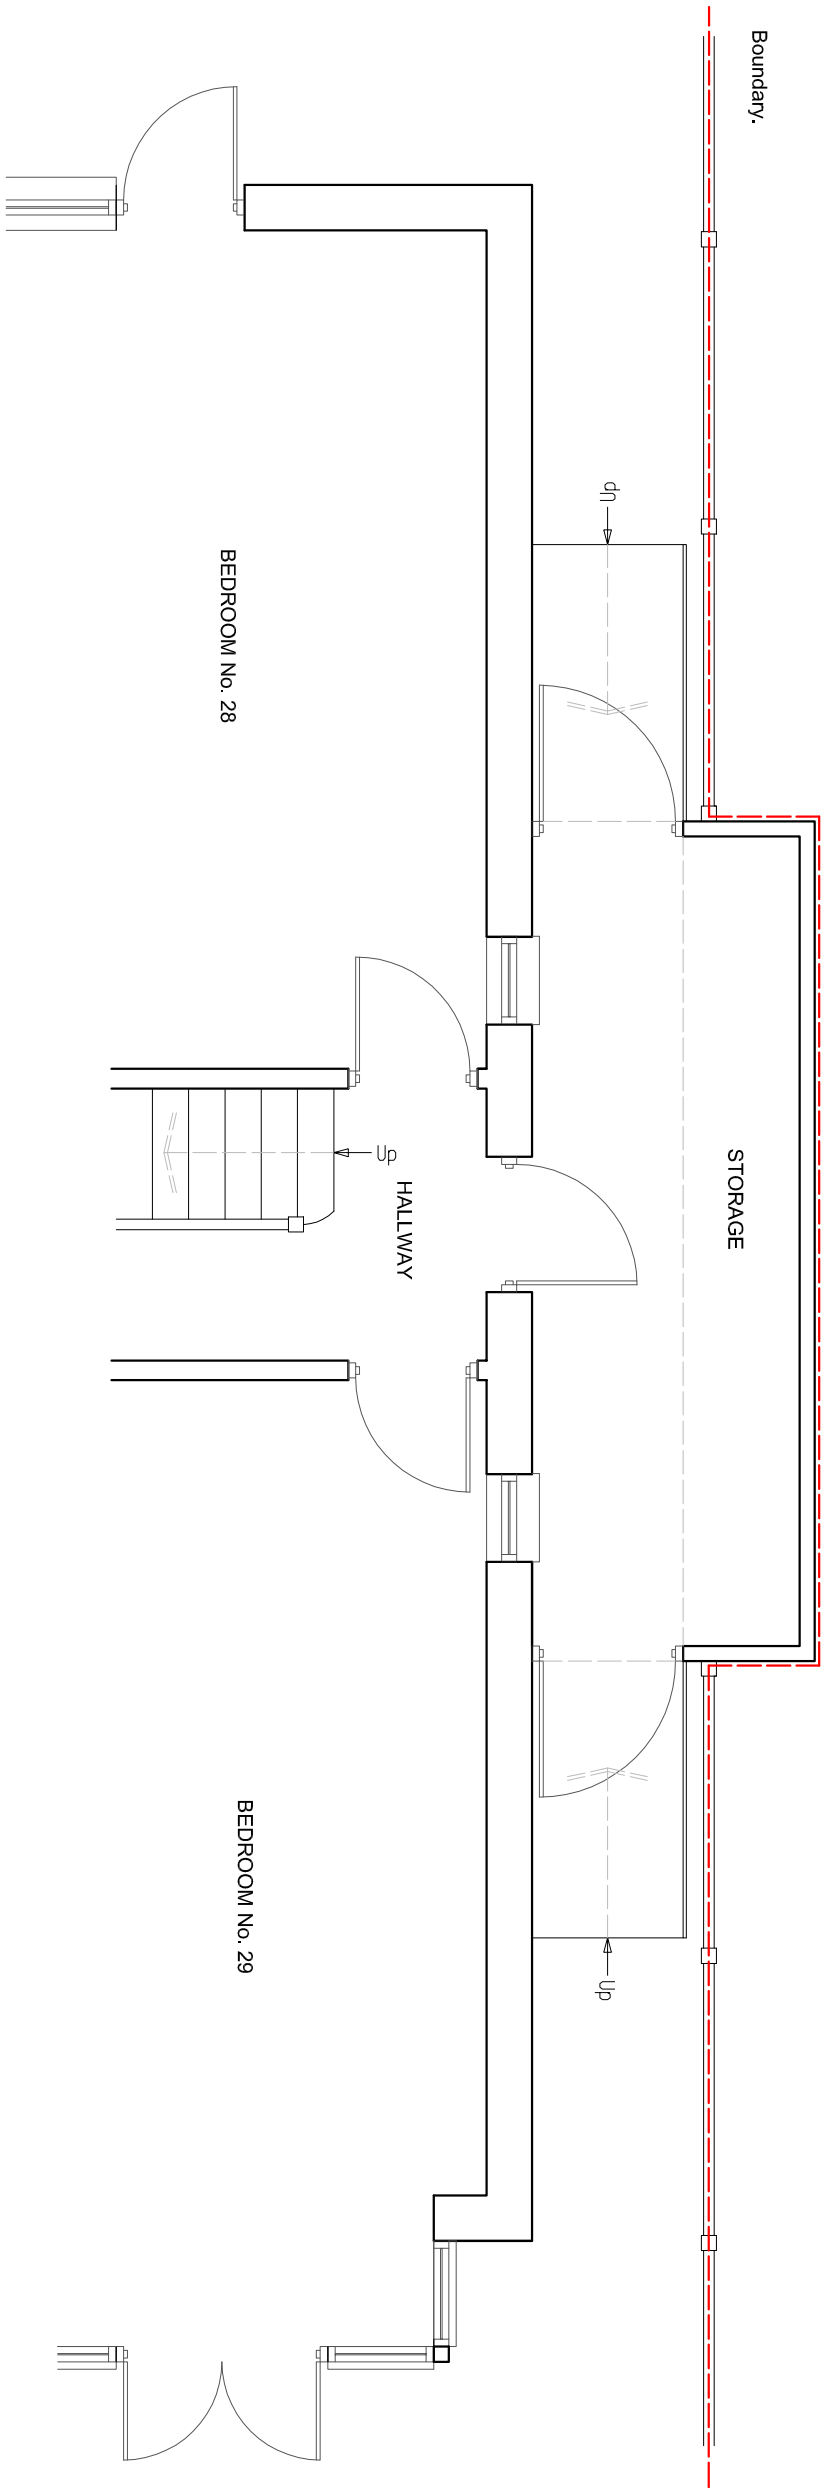

EXISTING GROUND FLOOR PLAN

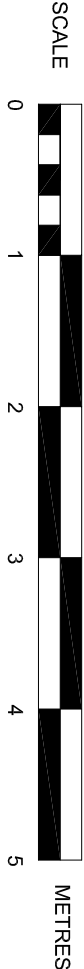

SUSSEX BUILDING CONSULTANCY LIMITED OAKLAND COURT, ADMIRALTY ROAD, FELPHAM, BOGNOR REGIS, WEST SUSSEX. SCALE - 1/50 REV - DATE - 16/10/2019	 LABC partner 3 NORTHCOTE ROAD BOGNOR REGIS PO21 5LZ TEL/FAX - (01243) 861379
--	---