



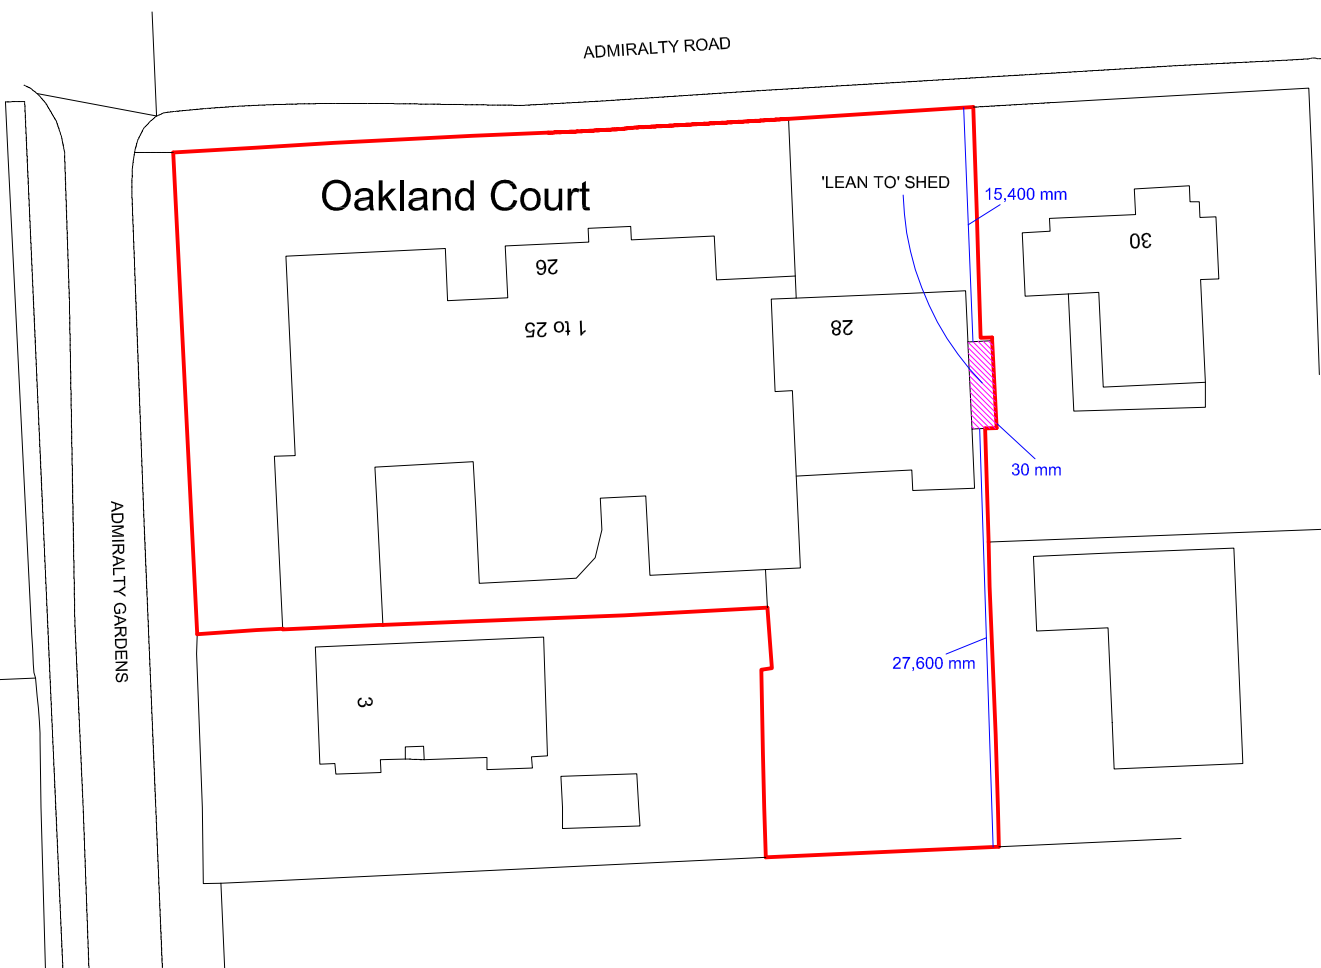

SUSSEX BUILDING CONSULTANCY LIMITED

OAKLAND COURT, ADMIRALTY ROAD,
BOGNOR REGIS, WEST SUSSEX.

SCALE - 1/1250 REV - DATE - 16/10/2019

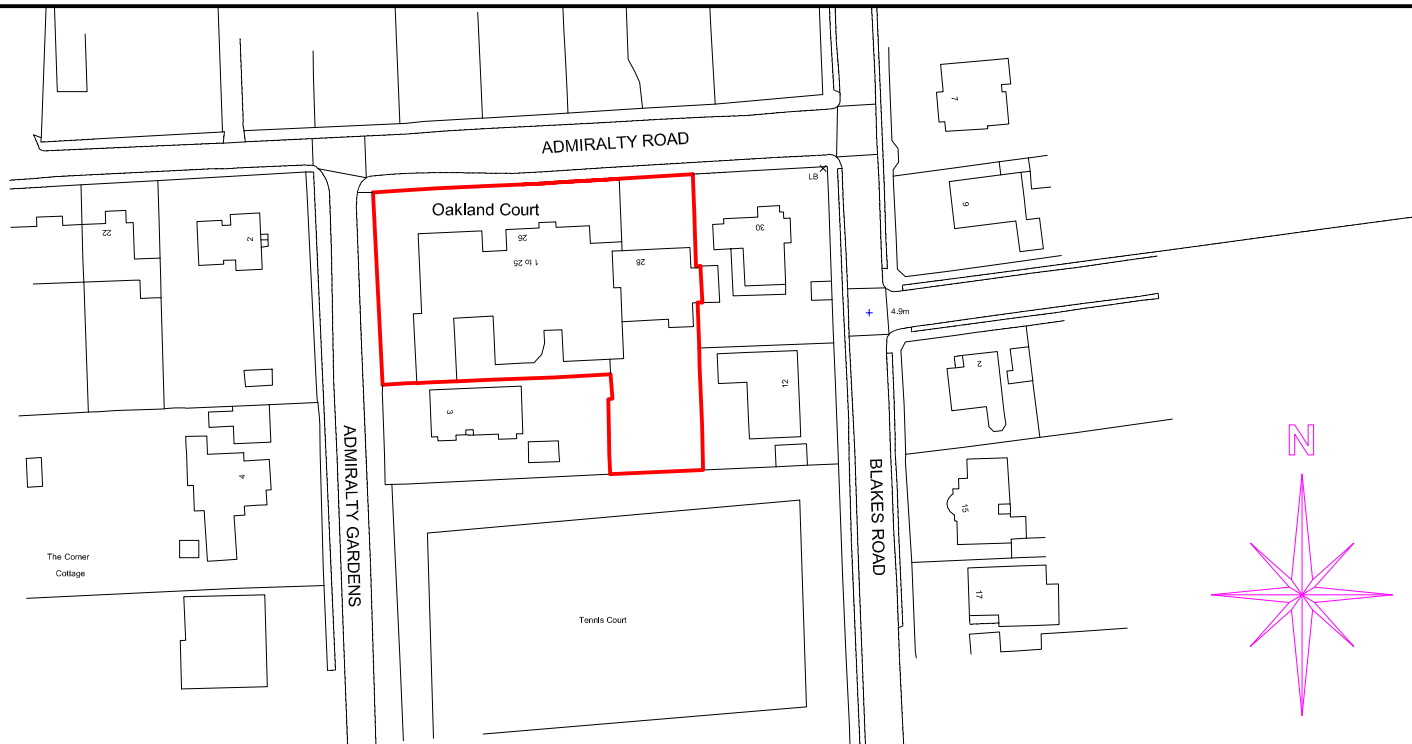

3 NORTHCOTE ROAD
BOGNOR REGIS
PO21 5LZ

TEL/FAX - (01243) 861379