




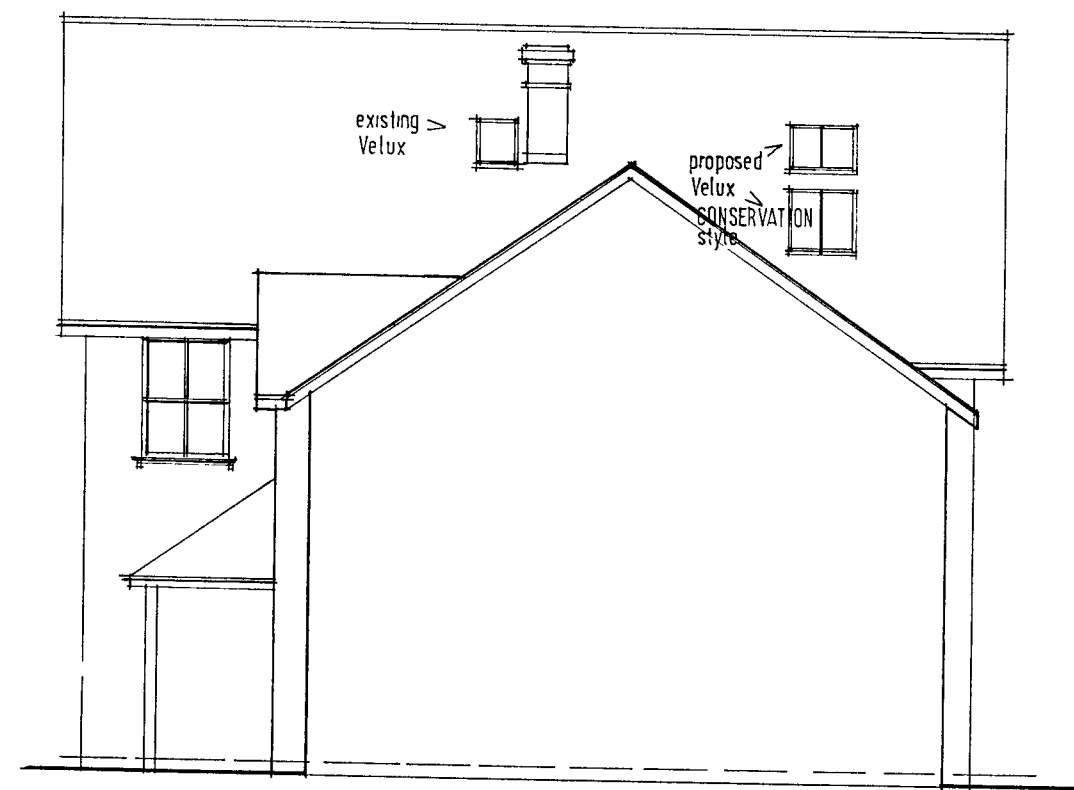


WEST ELEVATION (other elevations as existing)

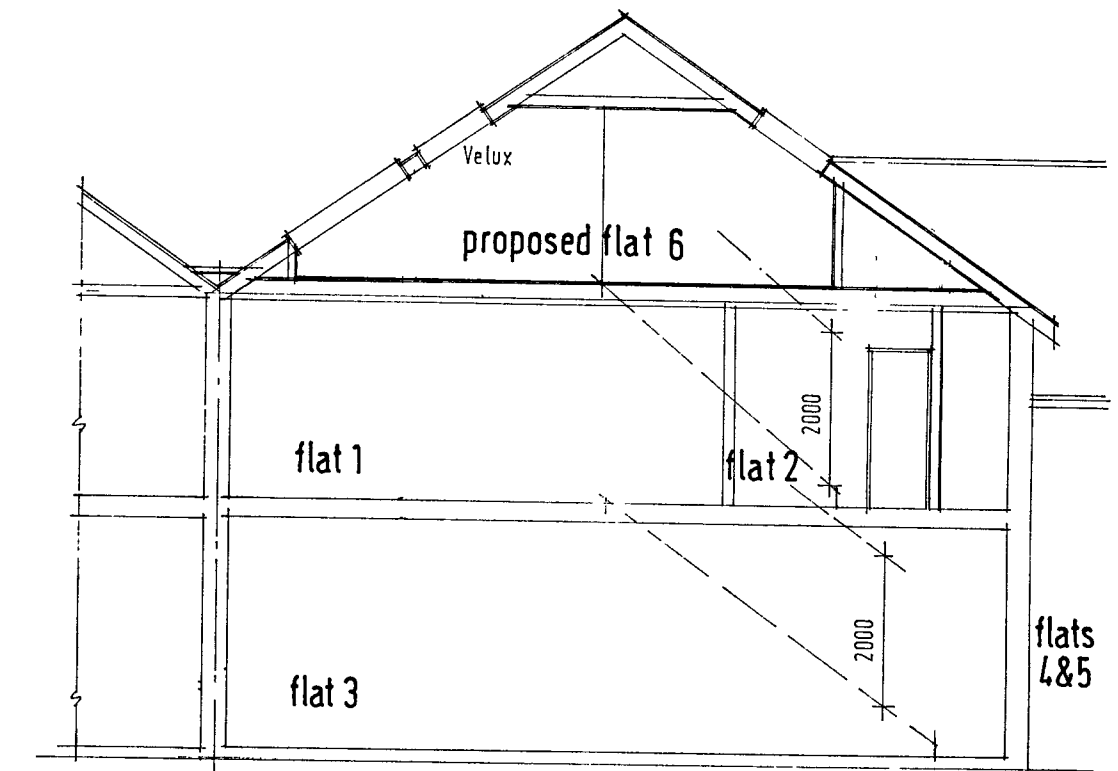


SECTION A 1:100

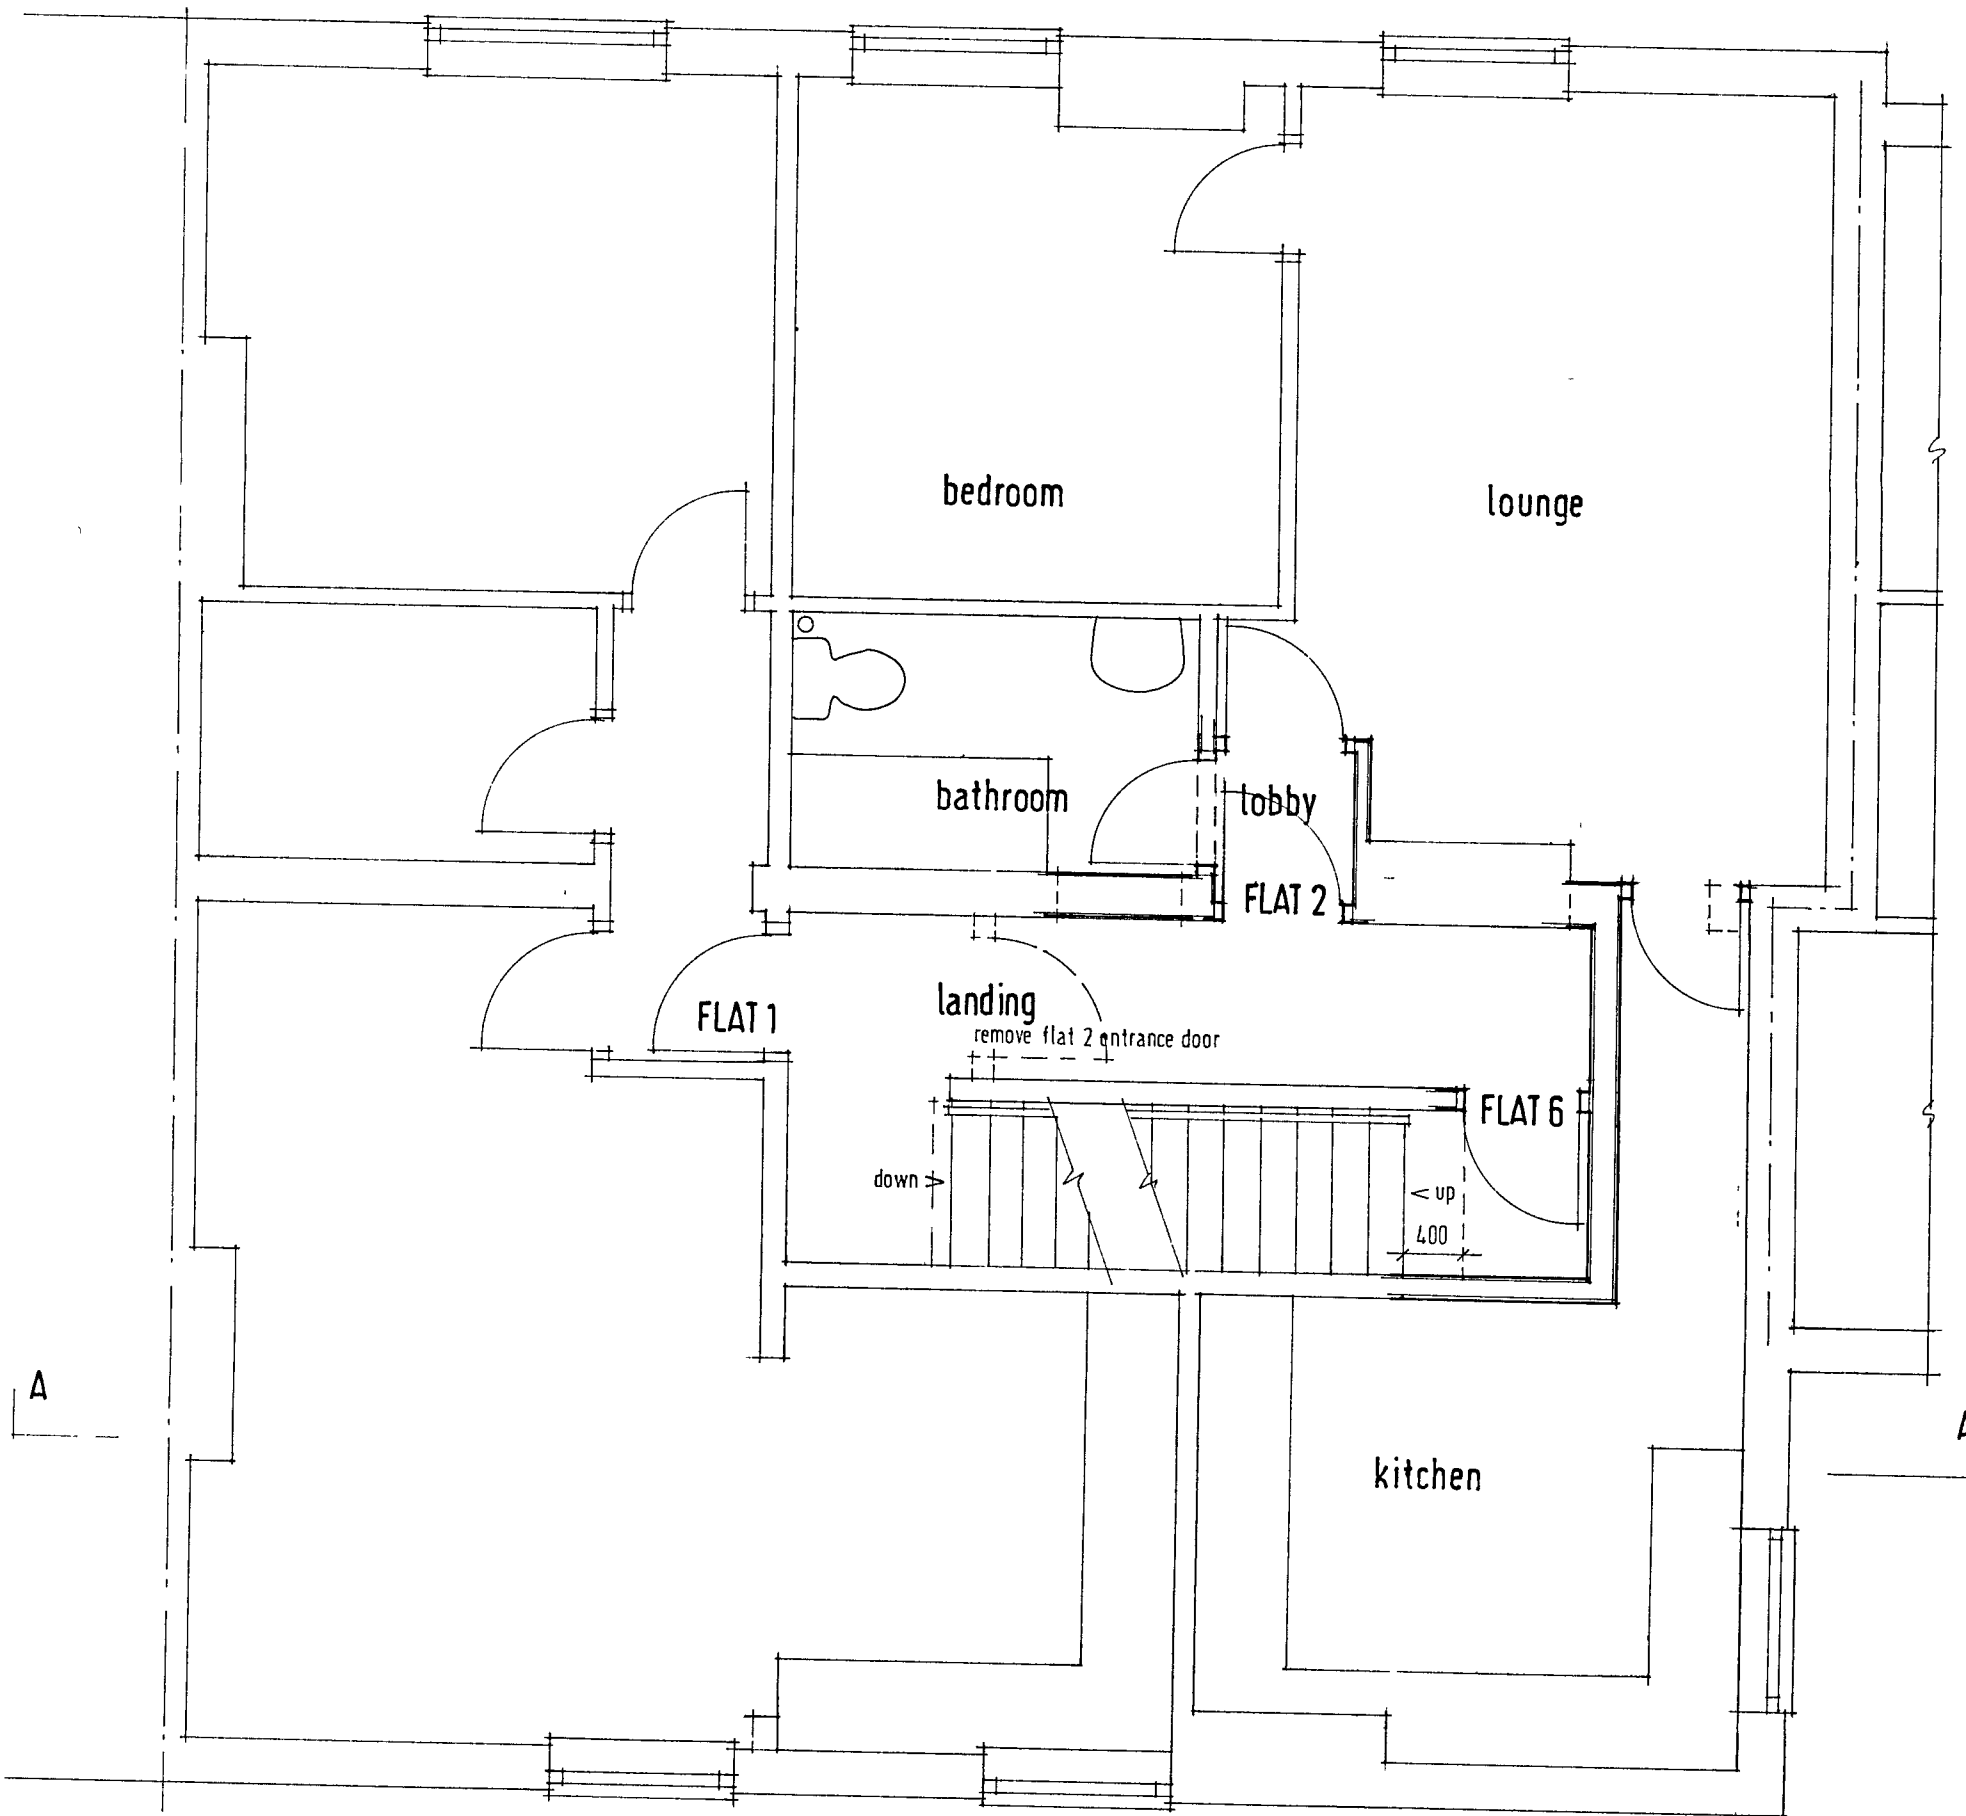

FIRST FLOOR (ground floor as existing)

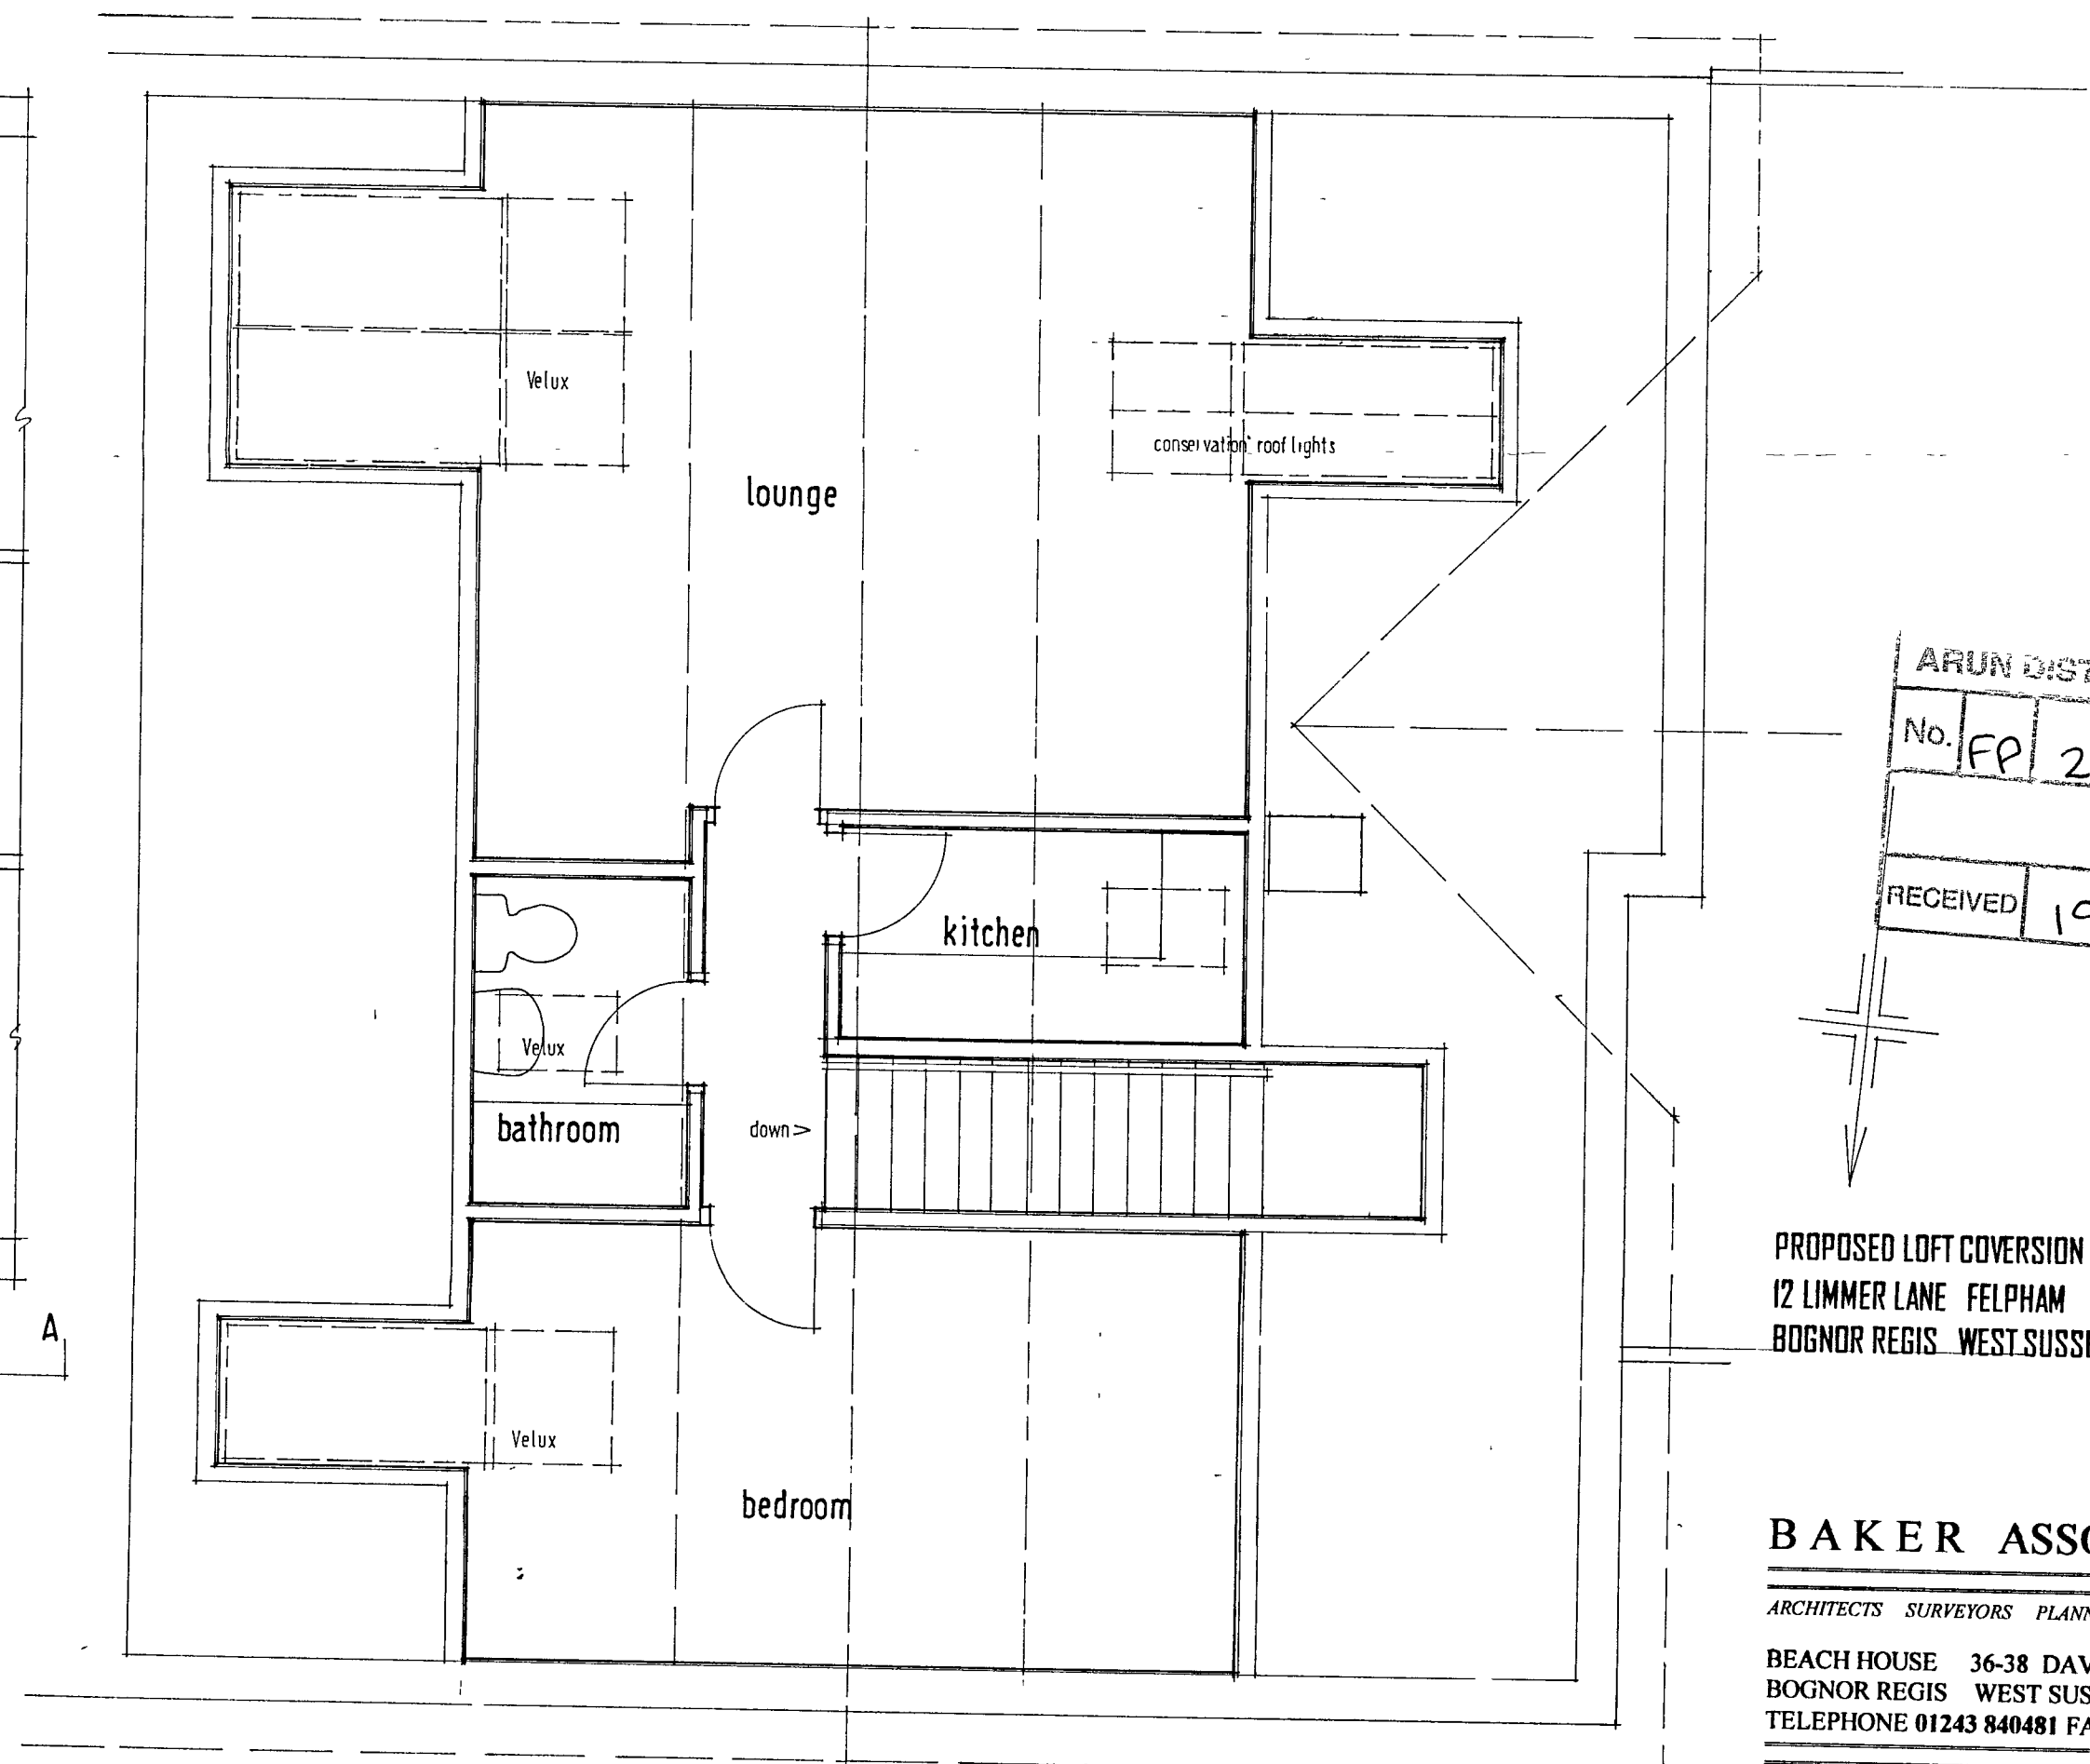

PROPOSED SECOND FLOOR 1:50

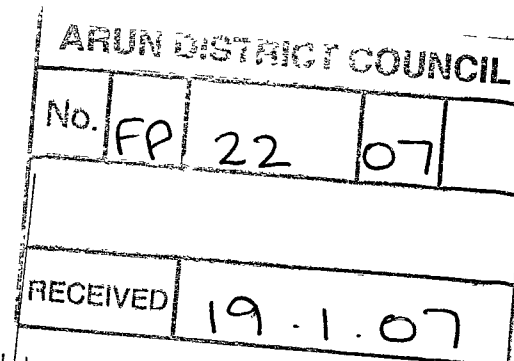

PROPOSED LOFT COVERION
12 LIMMER LANE FELPHAM
BOGNOR REGIS WEST SUSSEX PO22 7EJ

BAKER ASSOCIATES

ARCHITECTS SURVEYORS PLANNING CONSULTANTS

BEACH HOUSE 36-38 DAVENPORT ROAD
BOGNOR REGIS WEST SUSSEX PO22 7JS
TELEPHONE 01243 840481 FAX 01243 840482

DATE	DRAWN	SCALE	NUMBER
NOV 2006	A	1:100 1:50	0682/01A

COPYRIGHT OF THIS DRAWING REMAINS THE PROPERTY OF ALAN BAKER ASSOCIATES