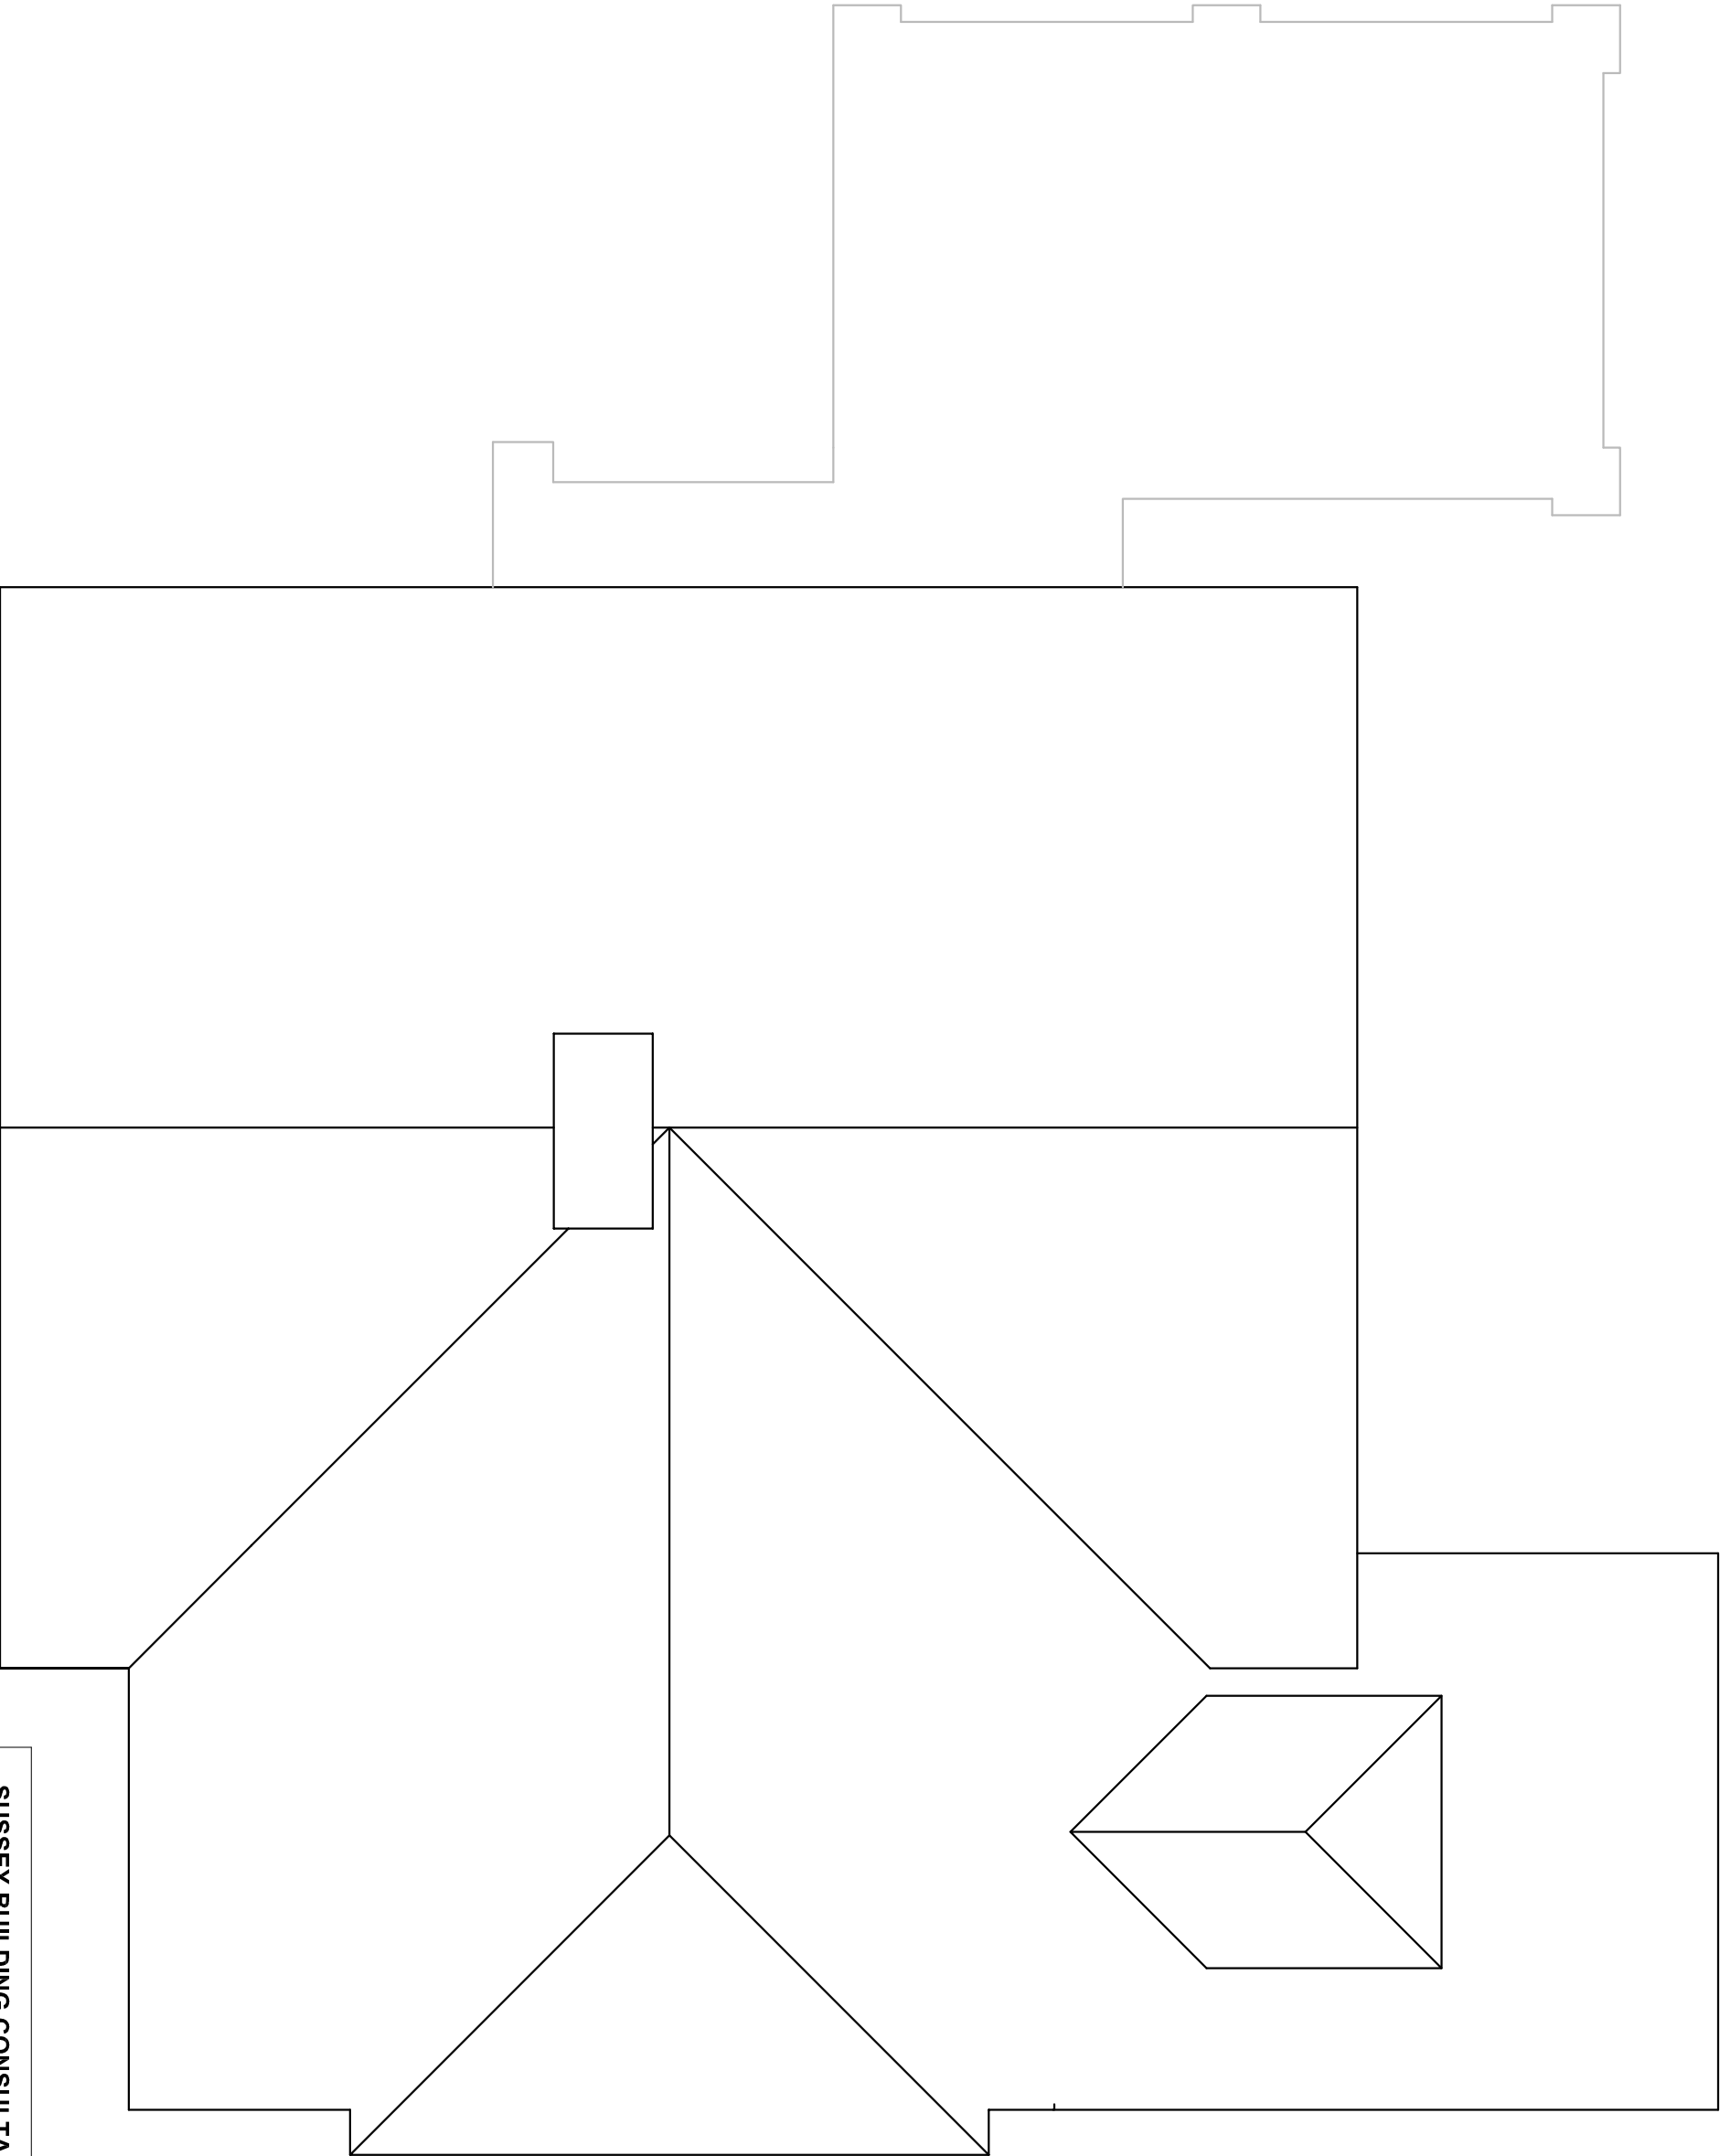


EXISTING ROOF PLAN

SUSSEX BUILDING CONSULTANCY LIMITED	
4 SEA DRIVE, FELPHAM, BOGNOR REGIS, WEST SUSSEX.	
SCALE - 1/50 REV - DATE - 30/01/2019	
 LABC partner	3 NORTHGOTE ROAD BOGNOR REGIS PO21 5LZ TEL/FAX - (01243) 861379