



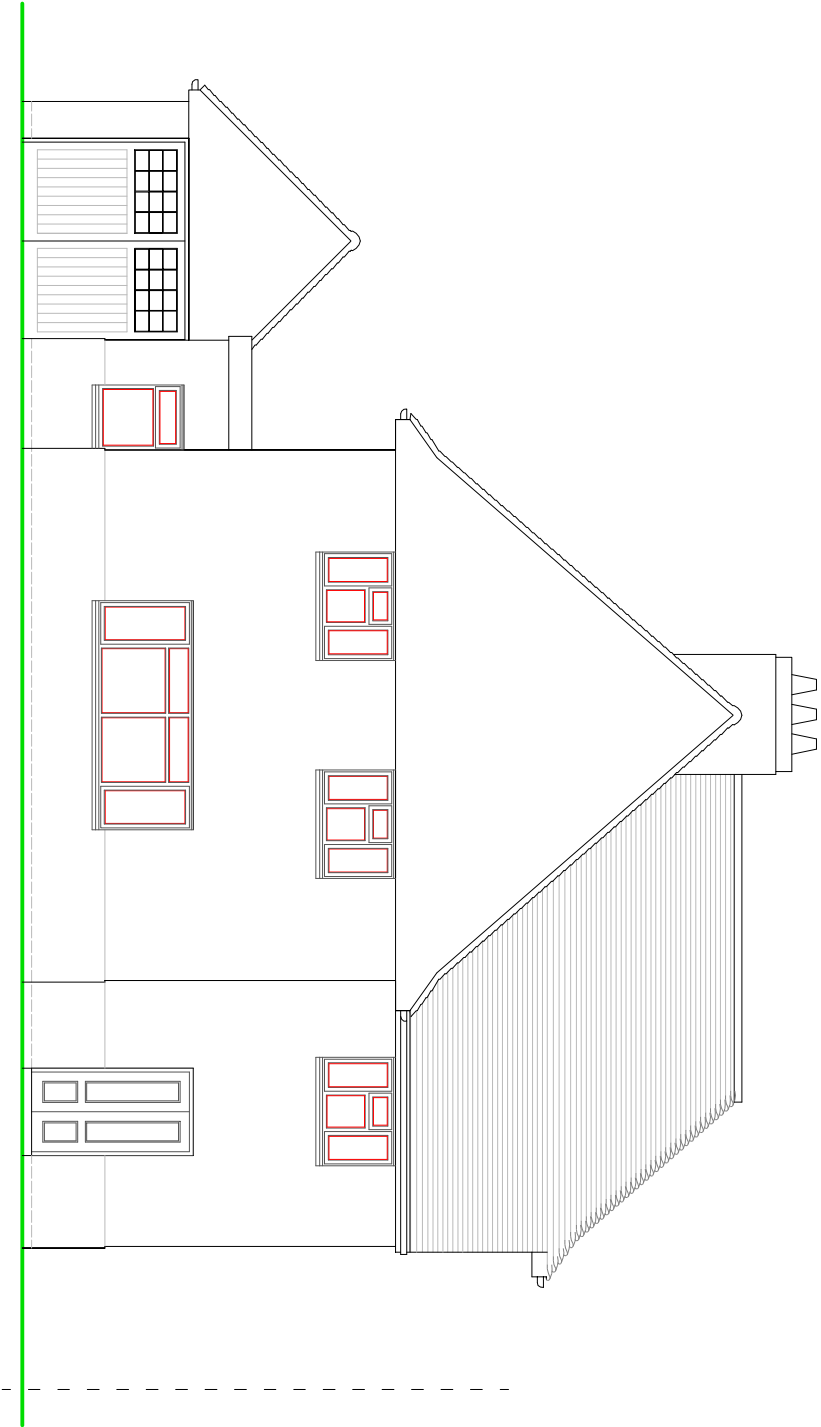


FRONT ELEVATION

NOTES

- ROOF - Plain clay tiles to pitched roof.
- WALLS - Mixture of painted render and face brickwork with stained timber weatherboarding to front gable.
- WINDOWS/DOORS - White framed PVC double glazed units.

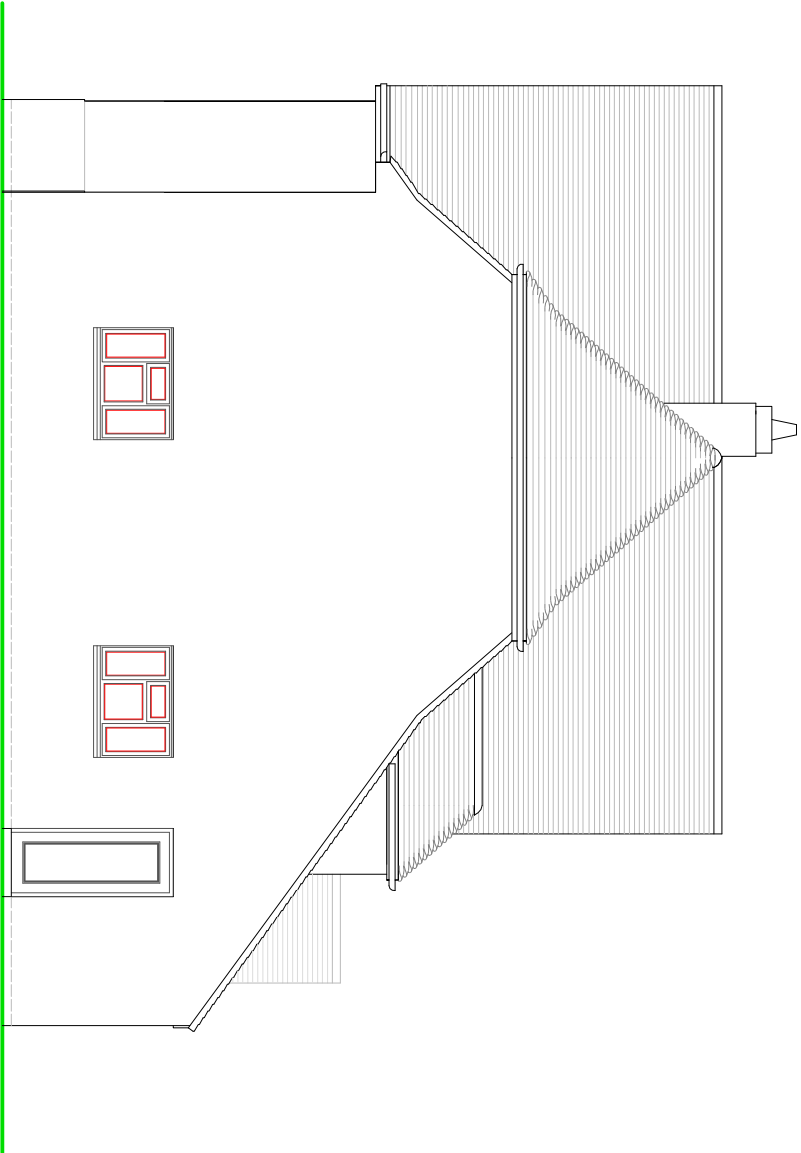

SIDE ELEVATION

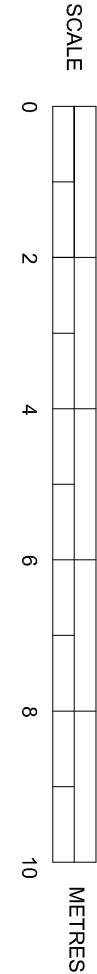

EXISTING ELEVATIONS

SUSSEX BUILDING CONSULTANCY LIMITED

4 SEA DRIVE, FELPHAM,
BOGNOR REGIS, WEST SUSSEX.

SCALE - 1/100 REV - DATE - 10/01/2019

LABC
partner
3 NORTHCOTE ROAD
BOGNOR REGIS
PO21 8LZ
TEL - (01243) 861379