


PROPOSED ROOF PLAN

SUSSEX BUILDING CONSULTANCY LIMITED

4 SEA DRIVE, FELPHAM,
BOGNOR REGIS, WEST SUSSEX.

SCALE - 1/50 REV - A DATE - 22/01/2019

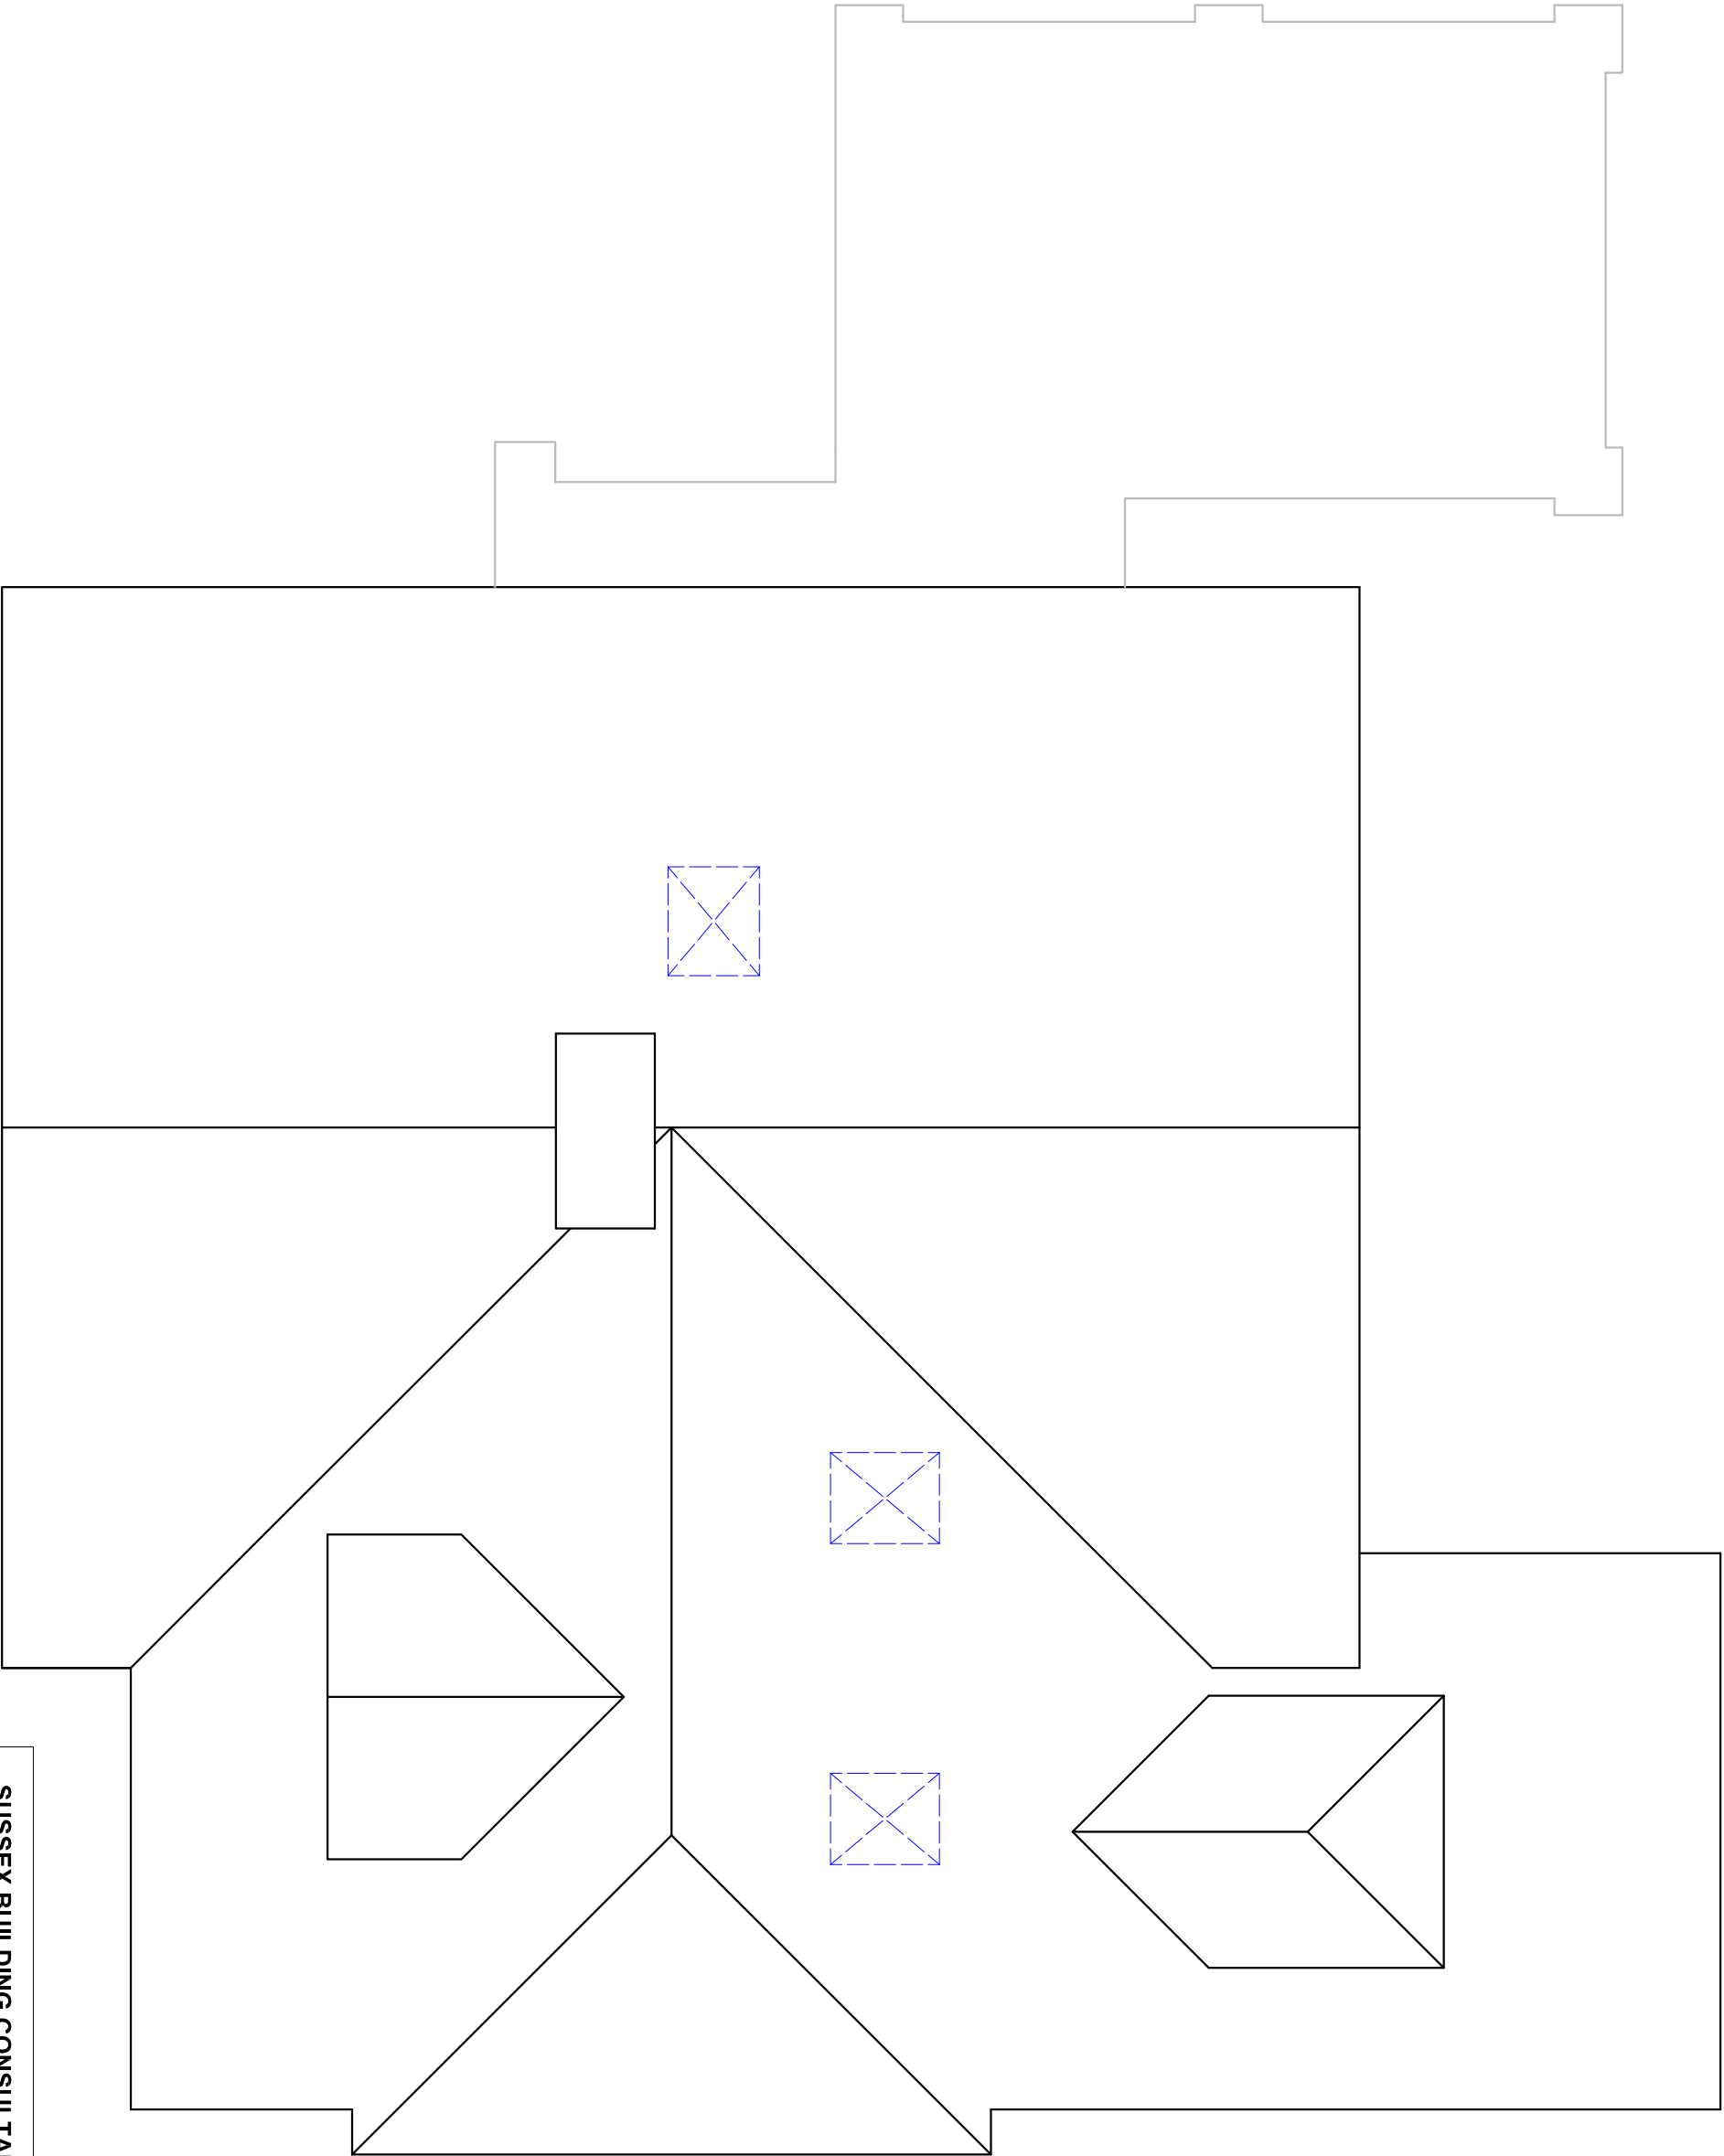

LABC
partner

3 NORTHCOTE ROAD
BOGNOR REGIS
PO21 5LZ
TEL/FAX - (01243) 861379