



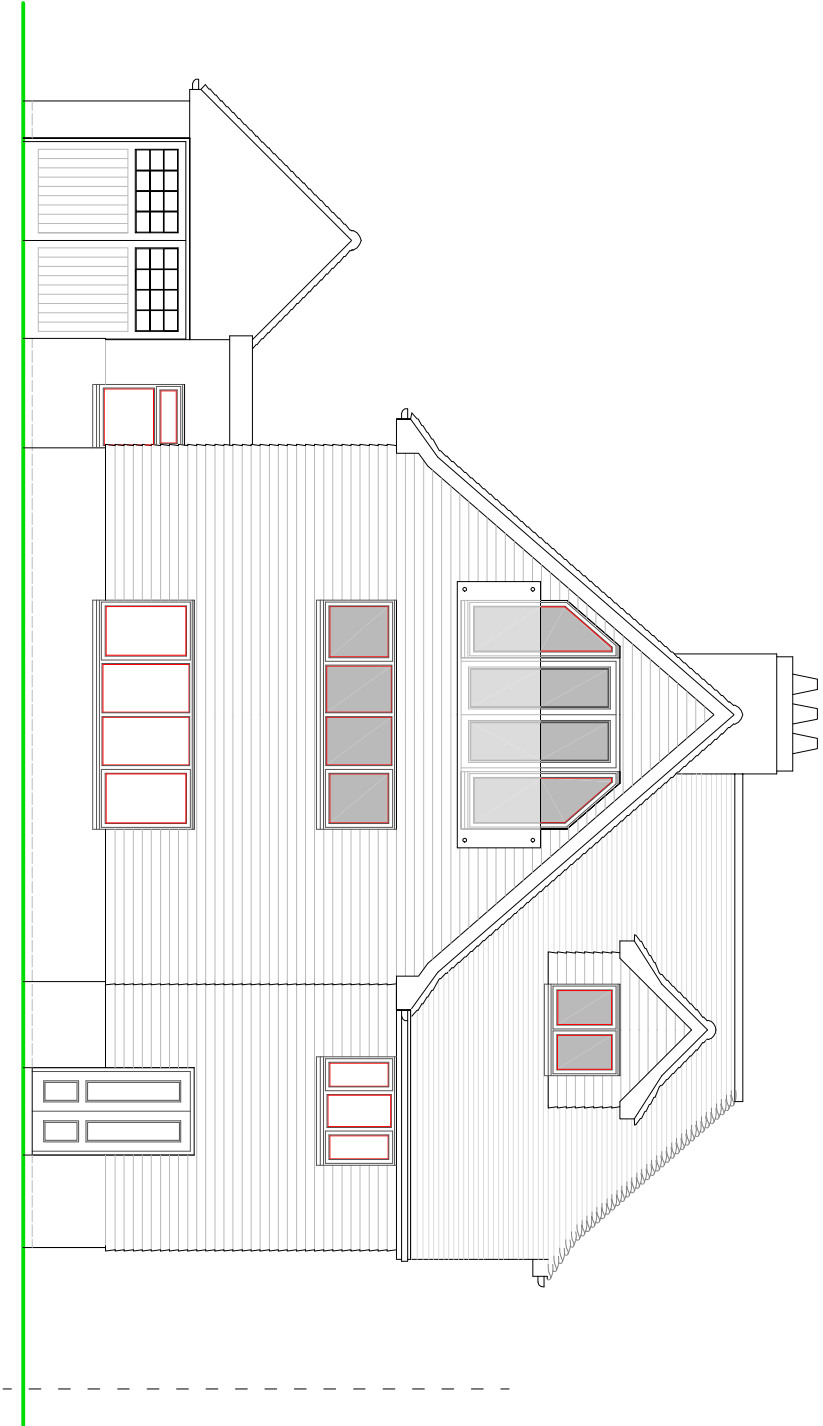

FRONT ELEVATION


NOTES

- ROOF - Plain clay tiles to pitched roof to match.
- WALLS - Mixture of painted render and face brickwork with light coloured 'New England' style cement based weatherboarding to upper elevations.
- WINDOWS/DOORS - White framed PVC or powder coated aluminium double glazed units.
- 'JULIET' BALCONY - Clear glazed guarding to 1,100 mm above floor level.

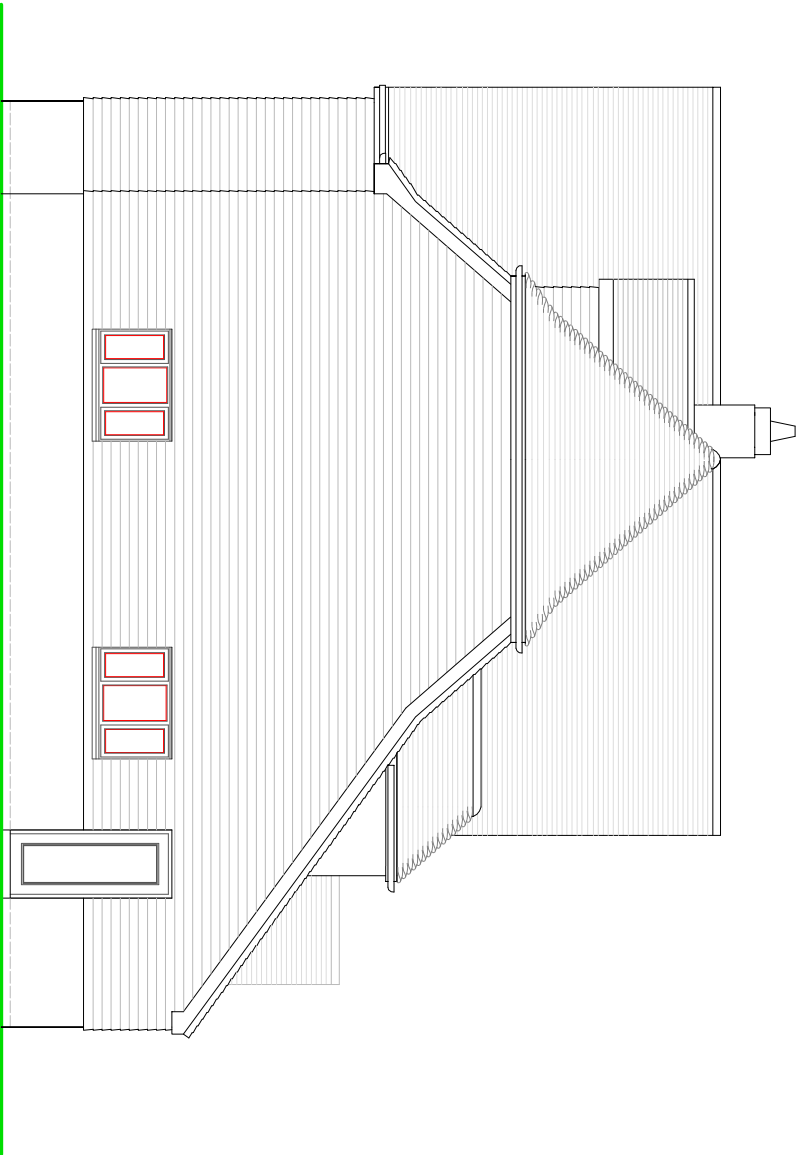

SIDE ELEVATION

SCALE

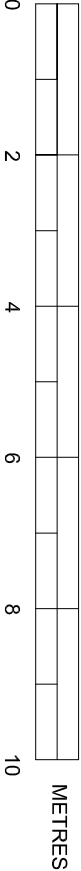

PROPOSED ELEVATIONS

SUSSEX BUILDING CONSULTANCY LIMITED

4 SEA DRIVE, FELPHAM,
BOGNOR REGIS, WEST SUSSEX.

SCALE - 1/100 REV - A DATE - 28/01/2019



partner
LABC
110831007057 ROAD
BOGNOR REGIS
PO21 9LZ
TEL - (01243) 861379