


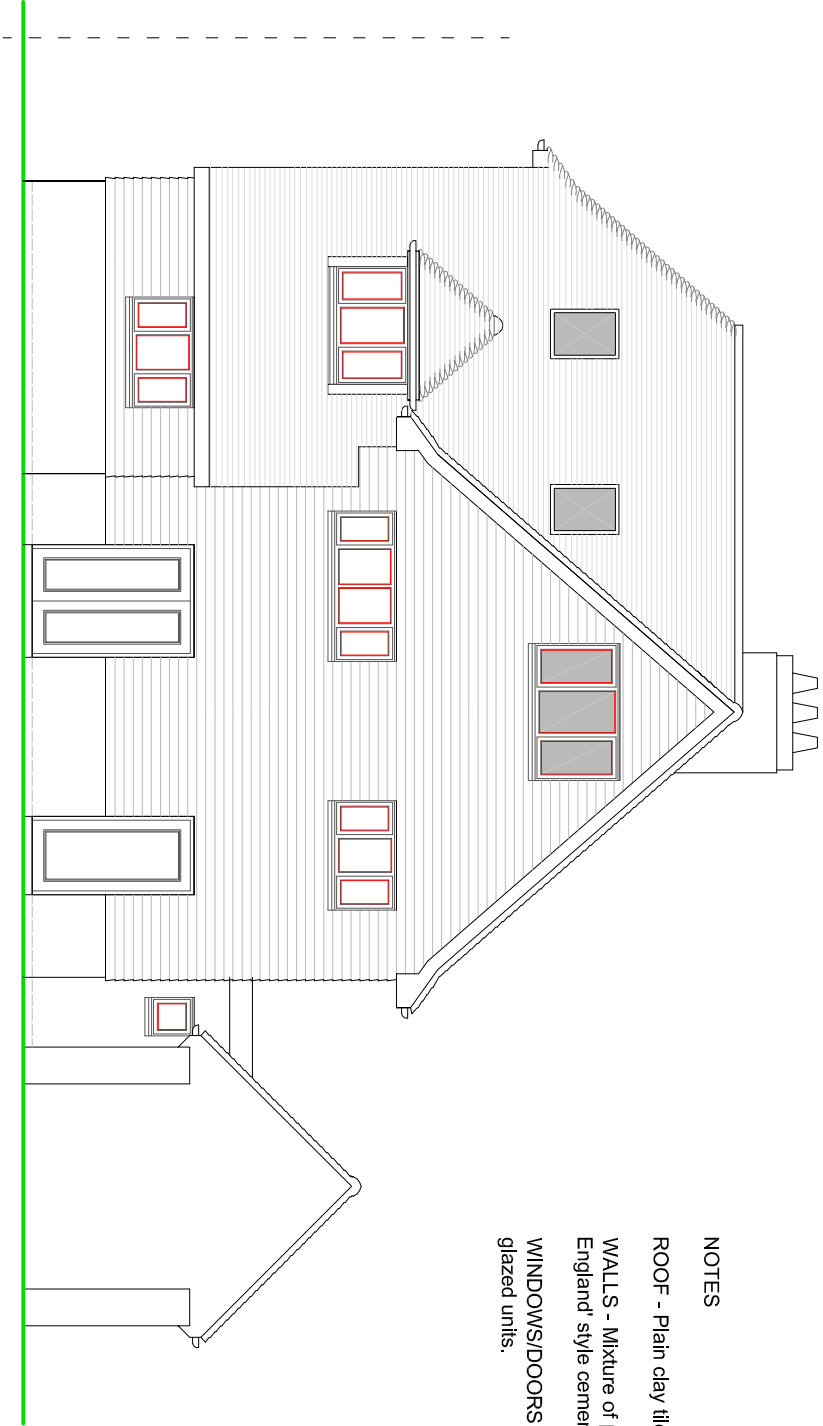

NOTES


ROOF - Plain clay tiles to pitched roof to match.

WALLS - Mixture of painted render and face brickwork with light coloured 'New England' style cement based weatherboarding to upper elevations.


WINDOWS/DOORS - White framed PVC or powder coated aluminium double glazed units.

High level Velux roof light above stairwell.

REAR ELEVATION

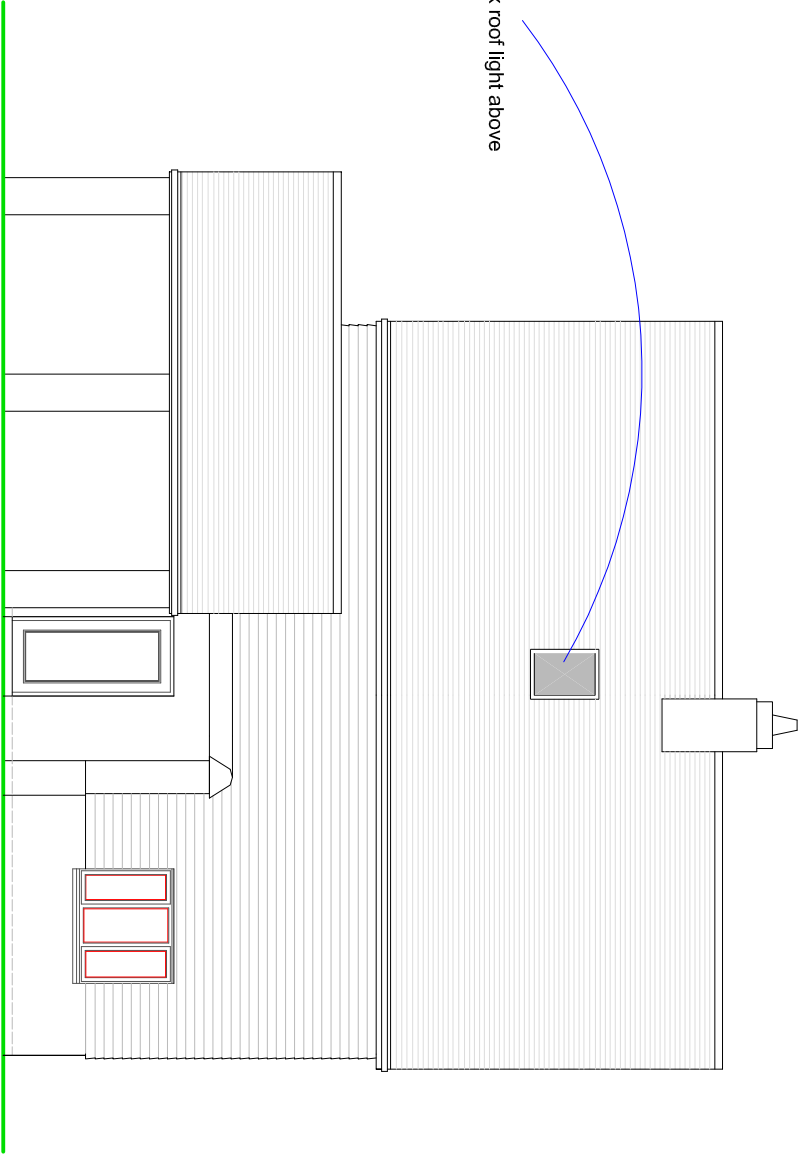

SIDE ELEVATION

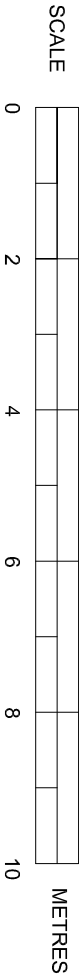

PROPOSED ELEVATIONS

SUSSEX BUILDING CONSULTANCY LIMITED

4 SEA DRIVE, FELPHAM,
BOGNOR REGIS, WEST SUSSEX.

SCALE - 1/100 REV - B DATE - 30/01/2019

LABC
partner
3 NORTHGATE ROAD
BOGNOR REGIS
PO21 3Z
TEL: (01243) 861379