N:\2ADMIN\BUSINESS DEVELOPMENT\NEW BIDS\2HOLDING AREA\BNRR\AUTOCAD\BNRR NOISE 01.DWG 06/11/2012 16:51:07 Hodges, Thomas

DO NOT SCALE

KEY

- FOOTPATH 2988
- FOOTPATH 154
- NORTH ACCESS BUND (CONSTRUCTED)
- SOUTHERN ACCESS BUND (CONSTRUCTION 2014)
- OTHER BATCH WORK
- 1m HIGH ACOUSTIC FENCE
- 1.5m HIGH ACOUSTIC FENCE
- 2m HIGH ACOUSTIC FENCE

NOTES

1. ALL DIMENSIONS ARE IN METRES UNLESS STATED OTHERWISE.
2. THIS DRAWING SHOULD BE READ IN CONJUNCTION WITH ALL OTHER RELEVANT ARCHITECT & ENGINEERING DETAILS, DRAWINGS & SPECIFICATIONS.
3. ANY DISCREPANCIES SHOULD BE REPORTED TO THE ARCHITECT AND/OR ENGINEER IMMEDIATELY, SO THAT CLARIFICATION CAN BE SOUGHT PRIOR TO THE COMMENCEMENT OR WORKS.
4. FOR COLUMNS PLANTED AT OR ADJACENT TO BATTER SLOPE REFER TO STANDARD DETAILS.
5. 'FOR CONSTRUCTION' SUBJECT TO PLANNING CONDITION APPROVAL.
6. FOR NOISE BUND CONSTRUCTION DETAILS REFER TO BNRR NOISE 02.

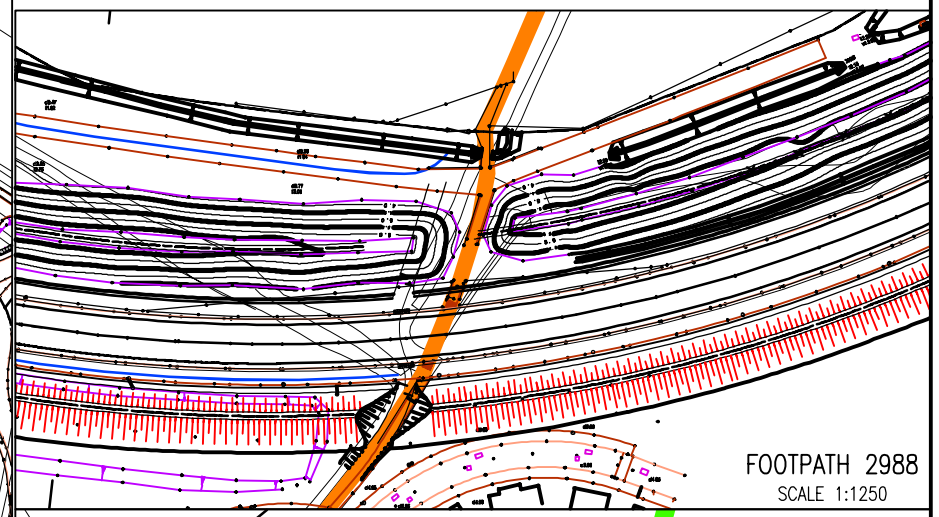

FOOTPATH 2988
SCALE 1:1250

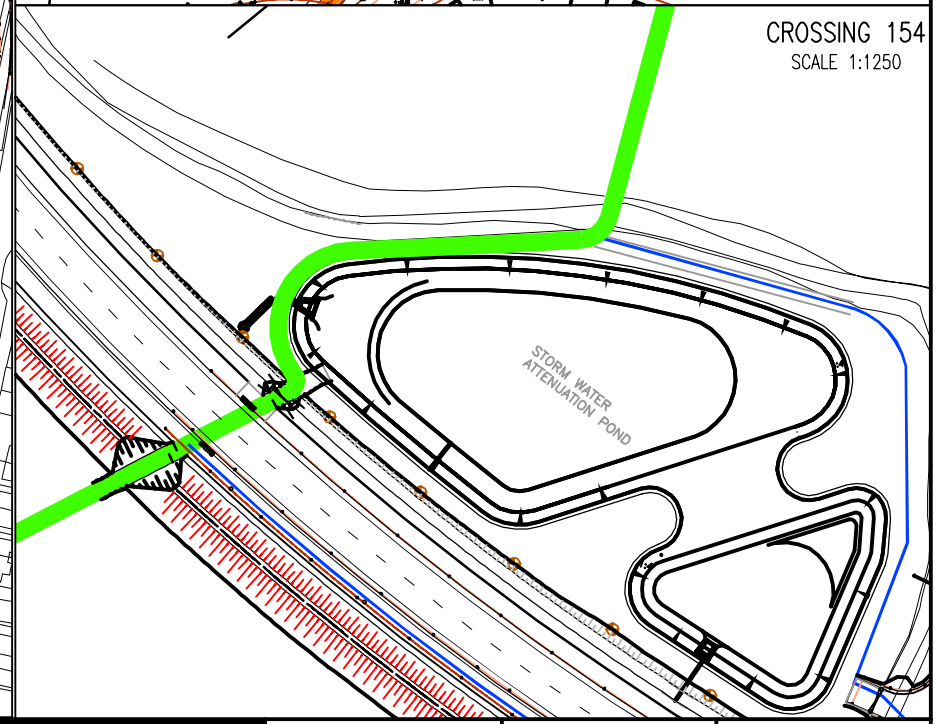

CROSSING 154
SCALE 1:1250

REV	DATE	BY	DESCRIPTION	CHK	APD
D	06/11/12	TWH	MINOR ALTERATIONS	GT	SJ
C	05/11/12	TWH	BUND COLOURING AMENDED	GT	SJ
B	30/10/12	TWH	KEY AMENDED, SECTION REFS ADDED	GT	SJ
A	26/10/12	HA	ISSUED	GT	SJ

DRAWING STATUS: PLANNING APPLICATION

WSP
Mountbatten House, Basing View, Basingstoke, Hampshire RG21 4HJ
Tel: +44 (0)1256 318800 Fax: +44 (0)1256 318700
http://www.wspgroup.com

CLIENT: BARRATT DAVID WILSON

ARCHITECT: -

PROJECT: BOGNOR NORTHERN RELIEF ROAD PHASE 1

TITLE: NOISE BUND FOOT PATH 154 AND 2988 CROSSING

SCALE @ A3:	CHECKED:	APPROVED:
1:2500	GT	SJ
CAD FILE:	DESIGN-DRAWN:	DATE:
BNRR NOISE 01	HA	OCTOBER 2012
PROJECT No:	DRAWING No:	REV:
11030854	BNRR NOISE 01	D

© WSP Group plc