

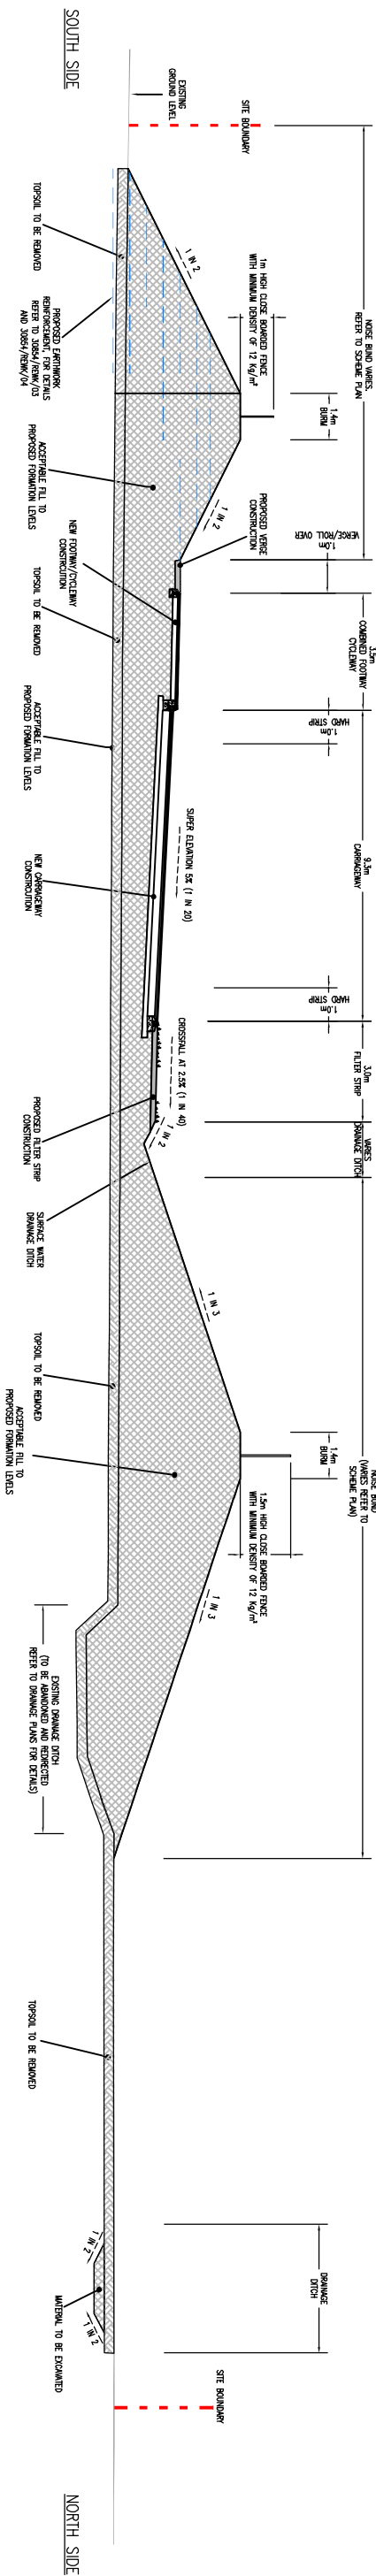


SECTION A-A THROUGH BOGNOR RELIEF ROAD PHASE ONE

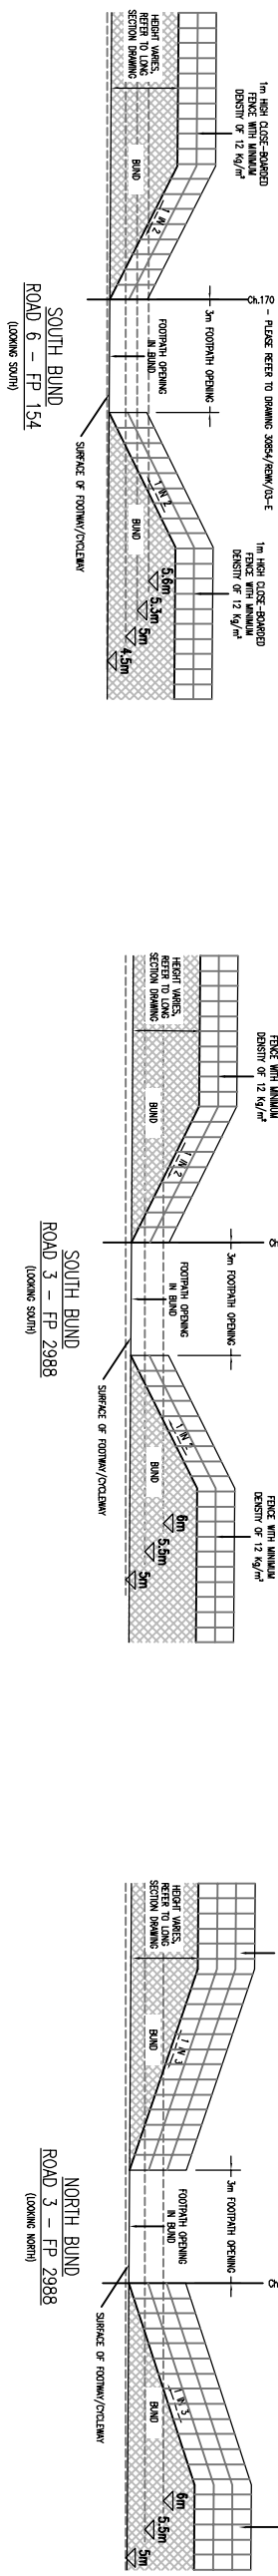

SECTION B-B THROUGH BOGNOR RELIEF ROAD PHASE TWO

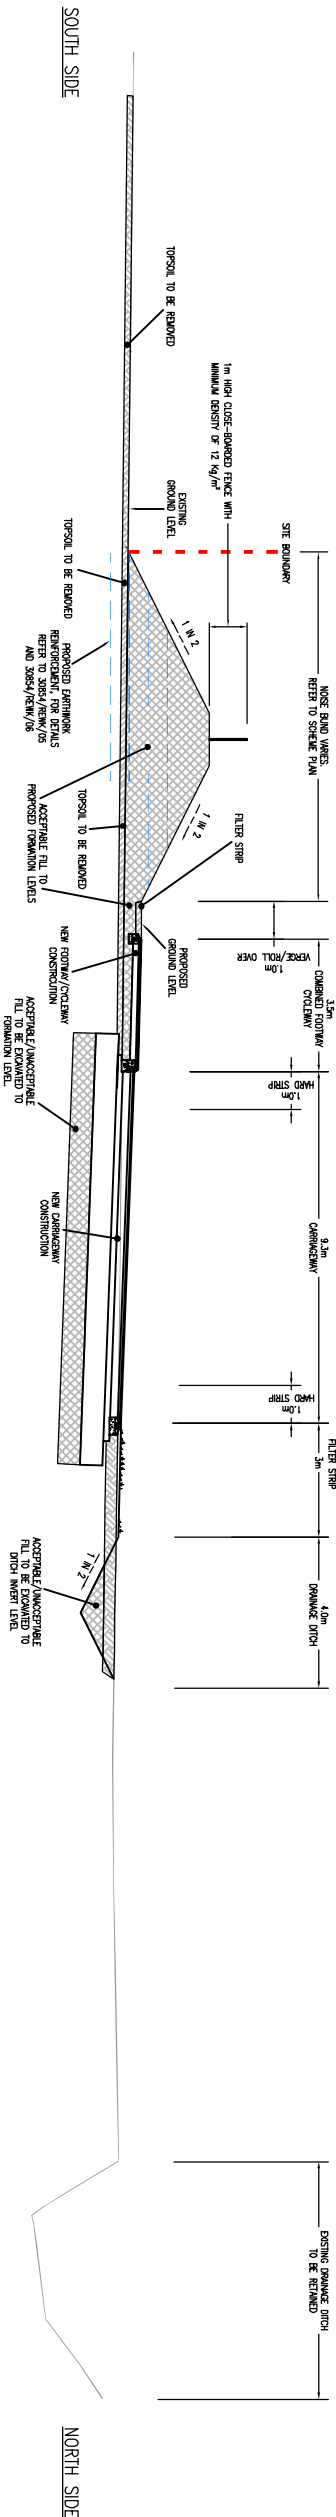

C	08/11/12	TWH	SOUTH & NORTH BUNDS ADDED	GT	SJ
B	05/11/12	TWH	SOUTH BUND ADDED	GT	SJ
A	30/10/12	TWH	FIRST ISSUE	GT	SJ
REV	DATE	BY	DESCRIPTION	CHK	APP
DRAWING STATUS: PLANNING APPLICATION					



WSP

Mountbatten House, Basing View, Basingstoke, Hampshire RG21 4HJ
Tel: +44 (0)1256 318800 Fax: +44 (0)1256 318700
<http://www.wspgroup.com>

CLIENT:	BARRATT DAVID WILSON	
PROJECT:	BOGNOR NORTHERN RELIEF ROAD PHASE 1	
SCALE @ A3:	1:200	CHECKED: GT
APPROVED:	SJ	
CAD FILE:	BNRR NOISE 02	DESIGN/DRAWN: TWH
DATE:	OCTOBER 2012	
PROJECT NO:	11030854	DRAWING NO: BNRR NOISE 02
REV:	C	



© WSP Group plc