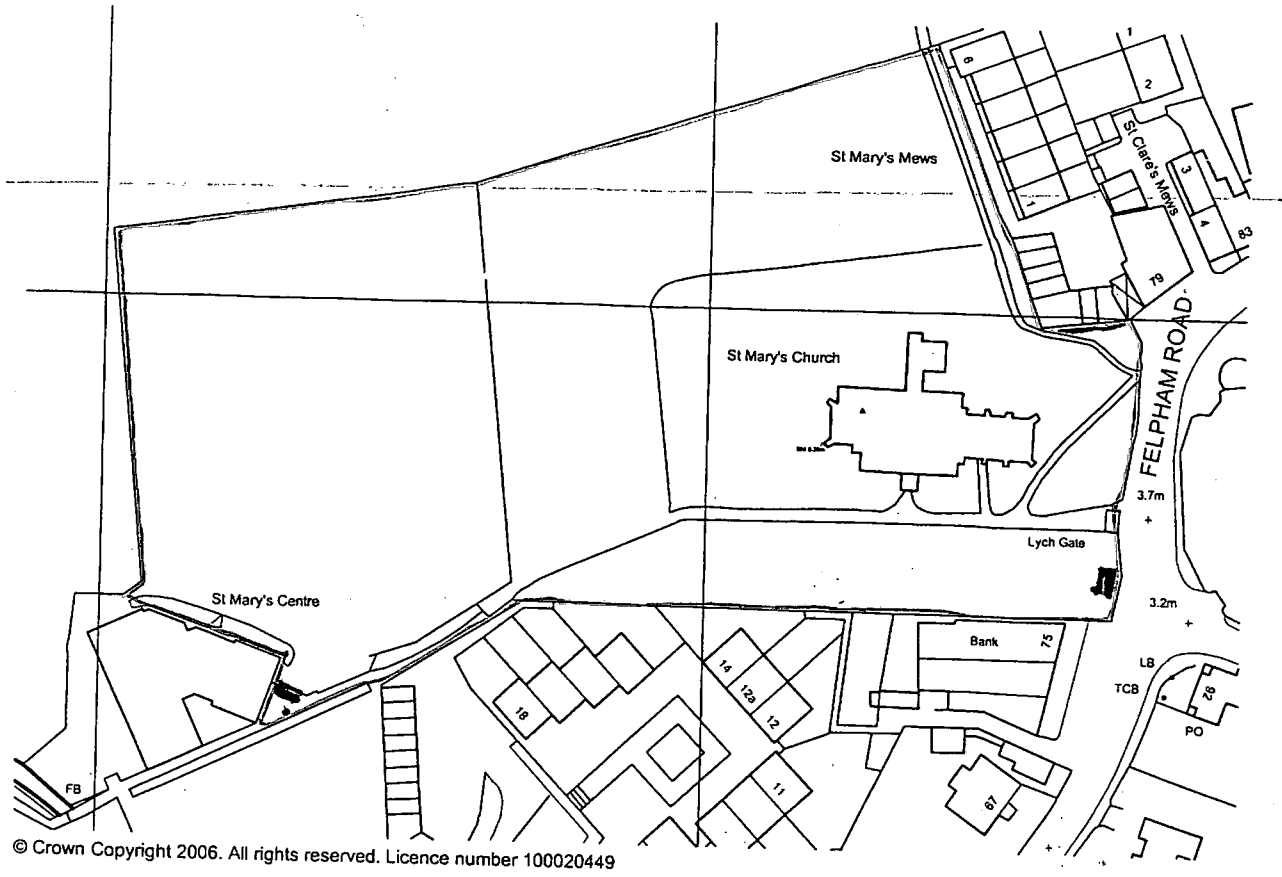

© Crown Copyright 2006. All rights reserved. Licence number 100020449

LOCATION PLAN SCALE 1:1250

ARUN DISTRICT COUNCIL
No. FP 231 06 A
RECEIVED 20.10.06.

□ = NEW BOARD

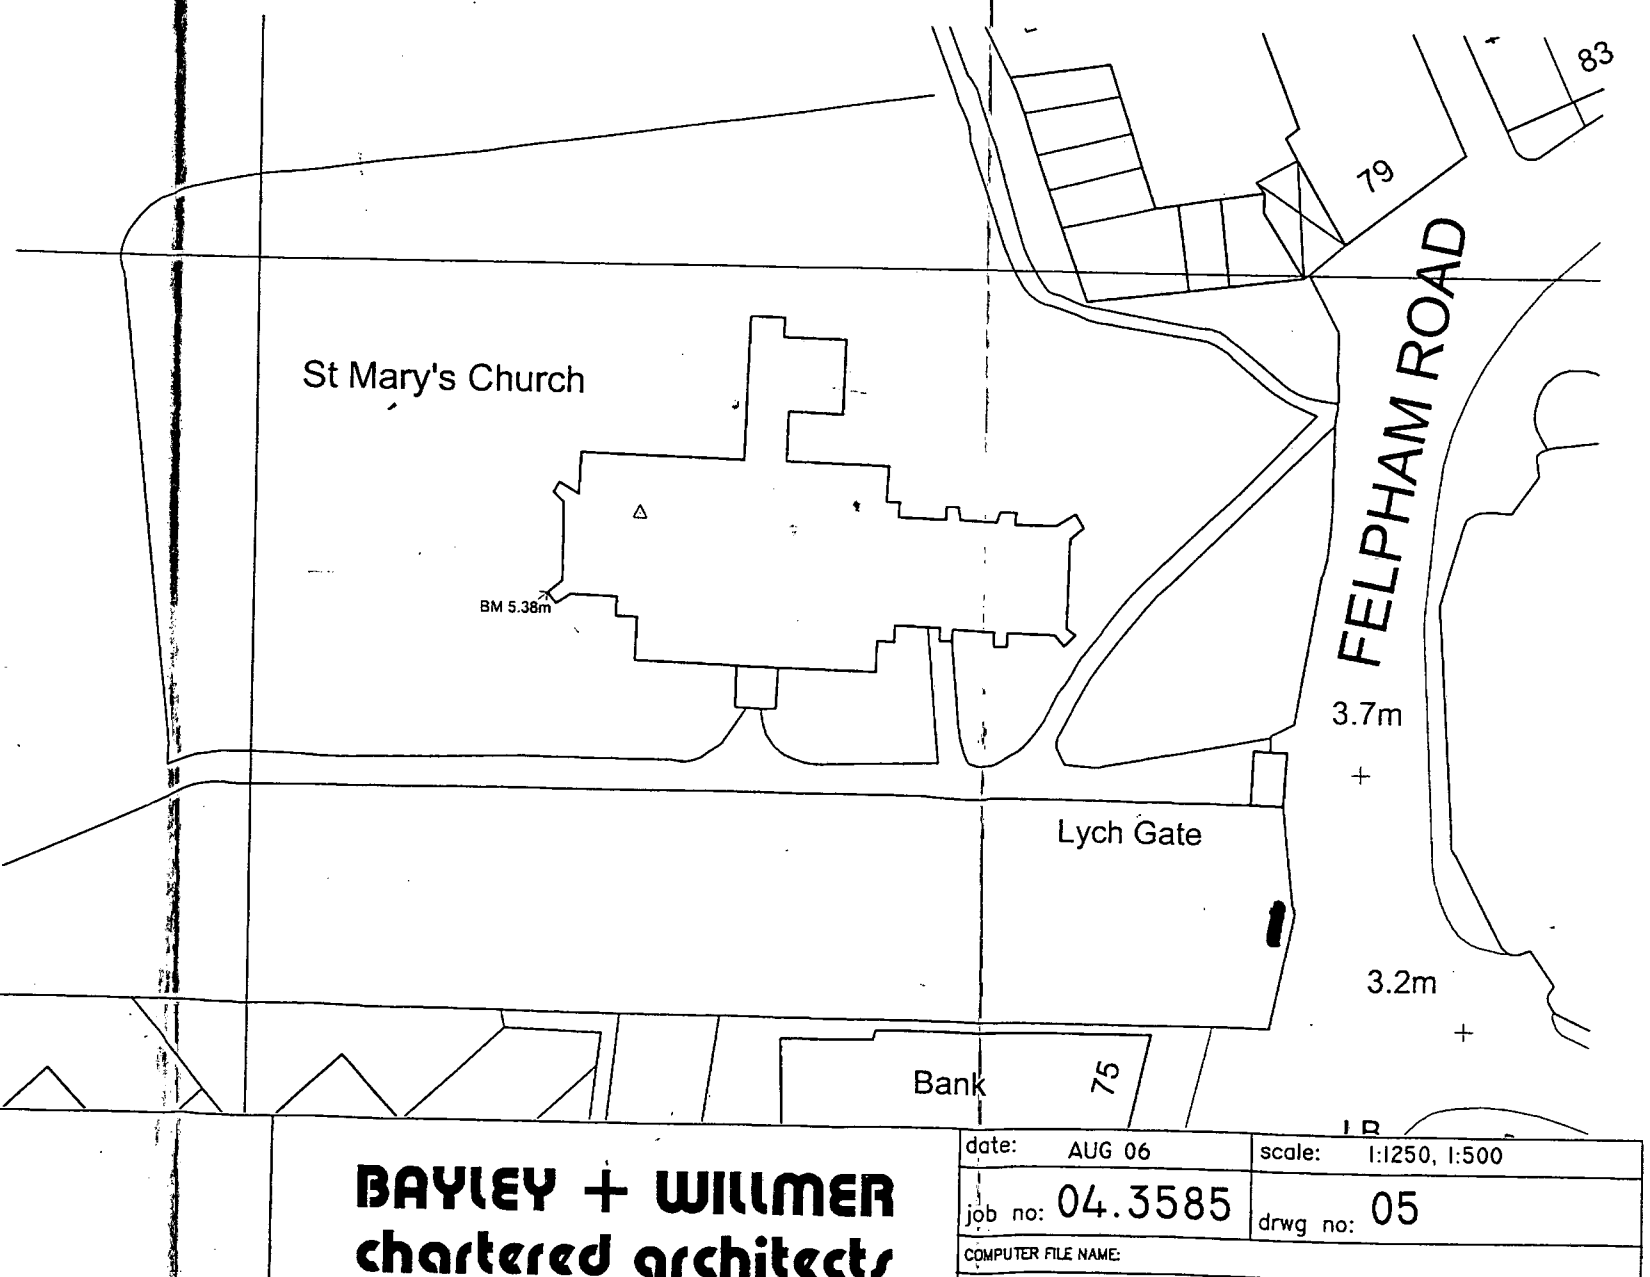

SITE PLAN SCALE 1:500

NOTES

COPYRIGHT IN THIS DRAWING BELONGS TO AND IS VESTED IN BAYLEY & WILLMER AND MAY NOT BE REPRODUCED OR DISTRIBUTED IN ANY WAY OR FOR ANY PURPOSE WITHOUT THEIR WRITTEN CONSENT. ANY PERSON, FIRM OR COMPANY UNLAWFULLY REPRODUCING OR DISTRIBUTING THIS DRAWING OR IN ANY WAY INFRINGING THE COPYRIGHT THEREIN WILL BE PROSECUTED. DRAWINGS ARE NOT TO BE SCALED. FIGURED DIMENSIONS ONLY ARE TO BE WORKED TO.

rev.	date.	amendment.

BAYLEY + WILLMER
chartered architects

64 Lower Street,
Pulborough
West Sussex
RH20 2BW
Tel: 01798 875501

12 Northgate,
Chichester
West Sussex
PO19 1BA
Tel: 01243 528811

date: AUG 06	scale: 1:1250, 1:500
job no: 04.3585	drwg no: 05
COMPUTER FILE NAME:	
drawing: SITE & LOCATION PLANS	
job: PROPOSED D.P. FACILITY AND GENERAL IMPROVEMENTS TO CHOIR VESTRY ST MARY'S CHURCH, FELPHAM	

ARUN DISTRICT COUNCIL FP/231/06/A 20/10/2006