



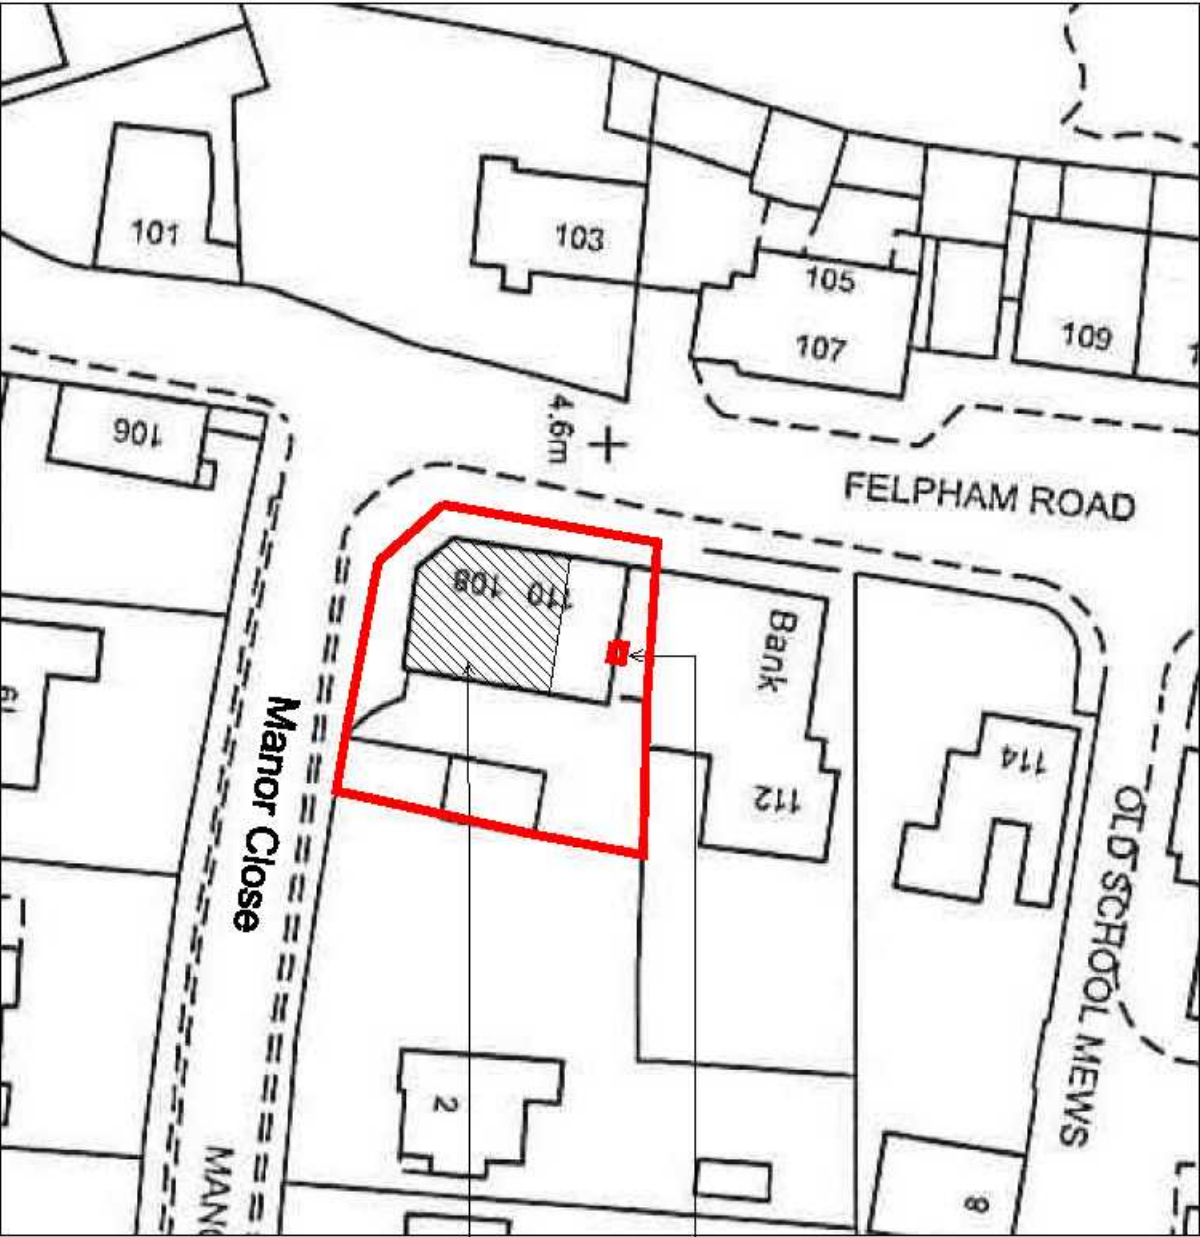

AC/01
Proposed wall
mounted AC
condenser
location.


Boots Unit
108 Felpham Road,
Felpham, Bognor
Regis, West
Sussex, PO22 7PP.

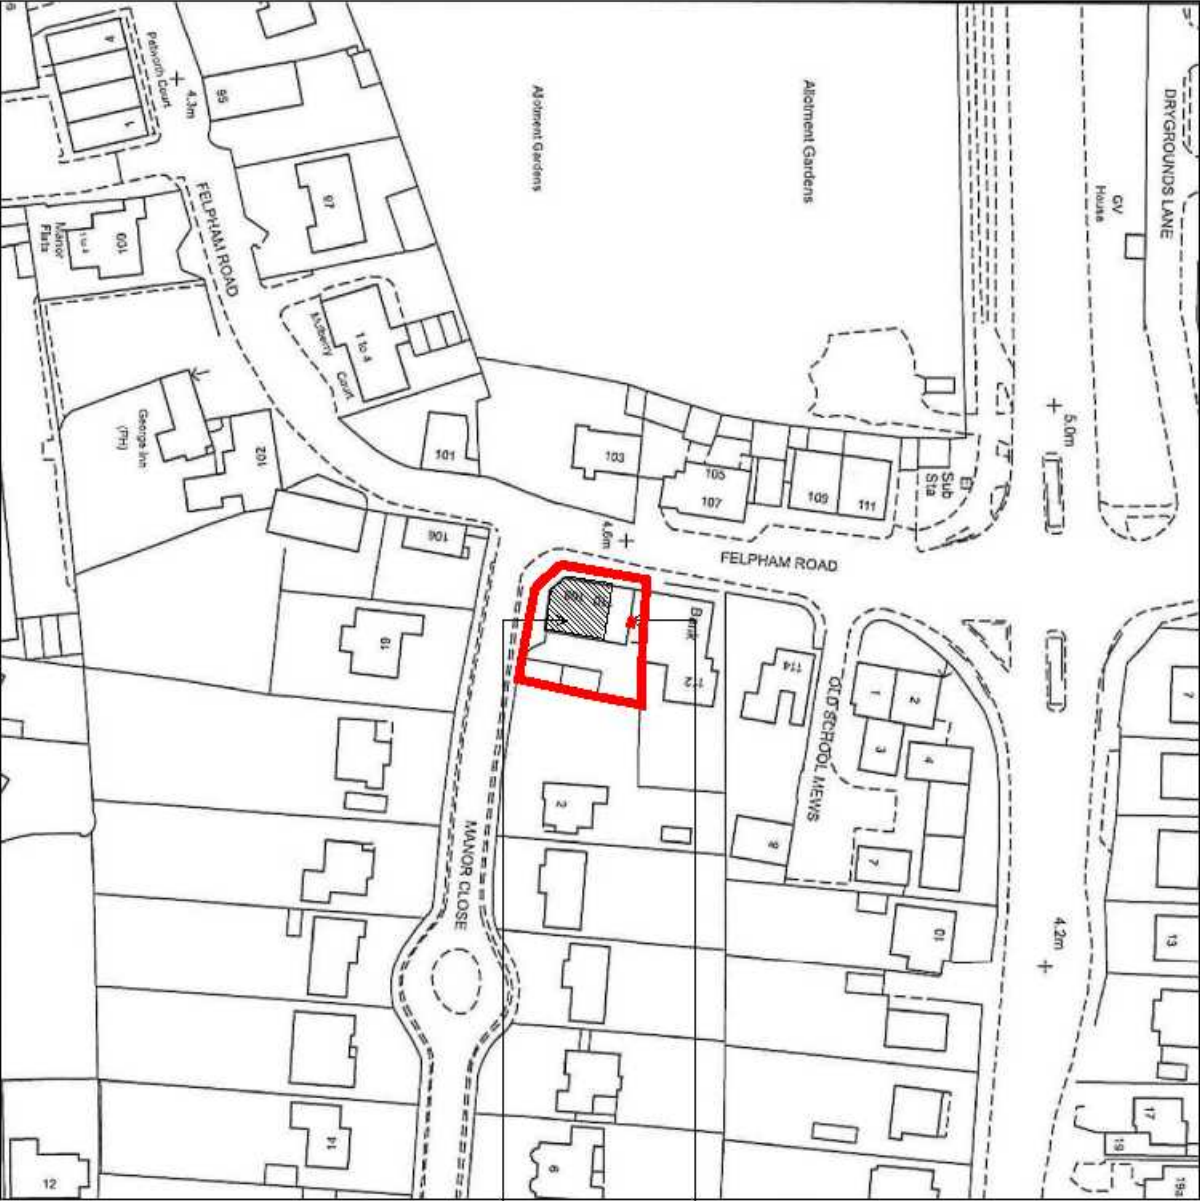

AC/01
Proposed wall
mounted AC
condenser
location.


Boots Unit
108 Felpham Road,
Felpham, Bognor
Regis, West
Sussex, PO22 7PP.

Block Plan
Scale 1:500

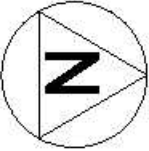

Serial Number: 00168300

Location Plan
Scale 1:1250

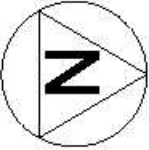

Serial Number: 00168300

NOTES

ORIGINAL A3

ALL DIMENSIONS TO BE CHECKED ON SITE.
COPYRIGHT PROTECTED.

	HAND Protection must be worn at all times		FOOT Protection must be worn at all times		EYE Protection must be worn at all times		H&V'S Clothing must be worn at all times		SUITABLE PPE MUST BE WORN IN LINE WITH YOUR AGREED METHOD STATEMENT
--	---	--	---	--	--	--	--	--	--

CLIENT

NOTTINGHAM
W390 1BS

Tel No
0115 8508111

CONSULTANT

344 - 364 Greys Inn Road,
London,
WC1X 8BP
www.wates.co.uk

Tel
0207 184 2100
Fax
0207 184 2001

REV	DATE	DESCRIPTION
-	-	-

PROJECT AP REBRANDING PROJECT, STORE 5423 BOGNOR REGIS			
DRAWING BLOCK / LOCATION PLAN			
CONSULTANT No	SCALE	DATE	DRAWN CHECKED
	VARIES	14.11.08	CF -
PROJECT No	DISCIPLINE	DRAWING No	STATUS REV
5423/C39579/001			P -