


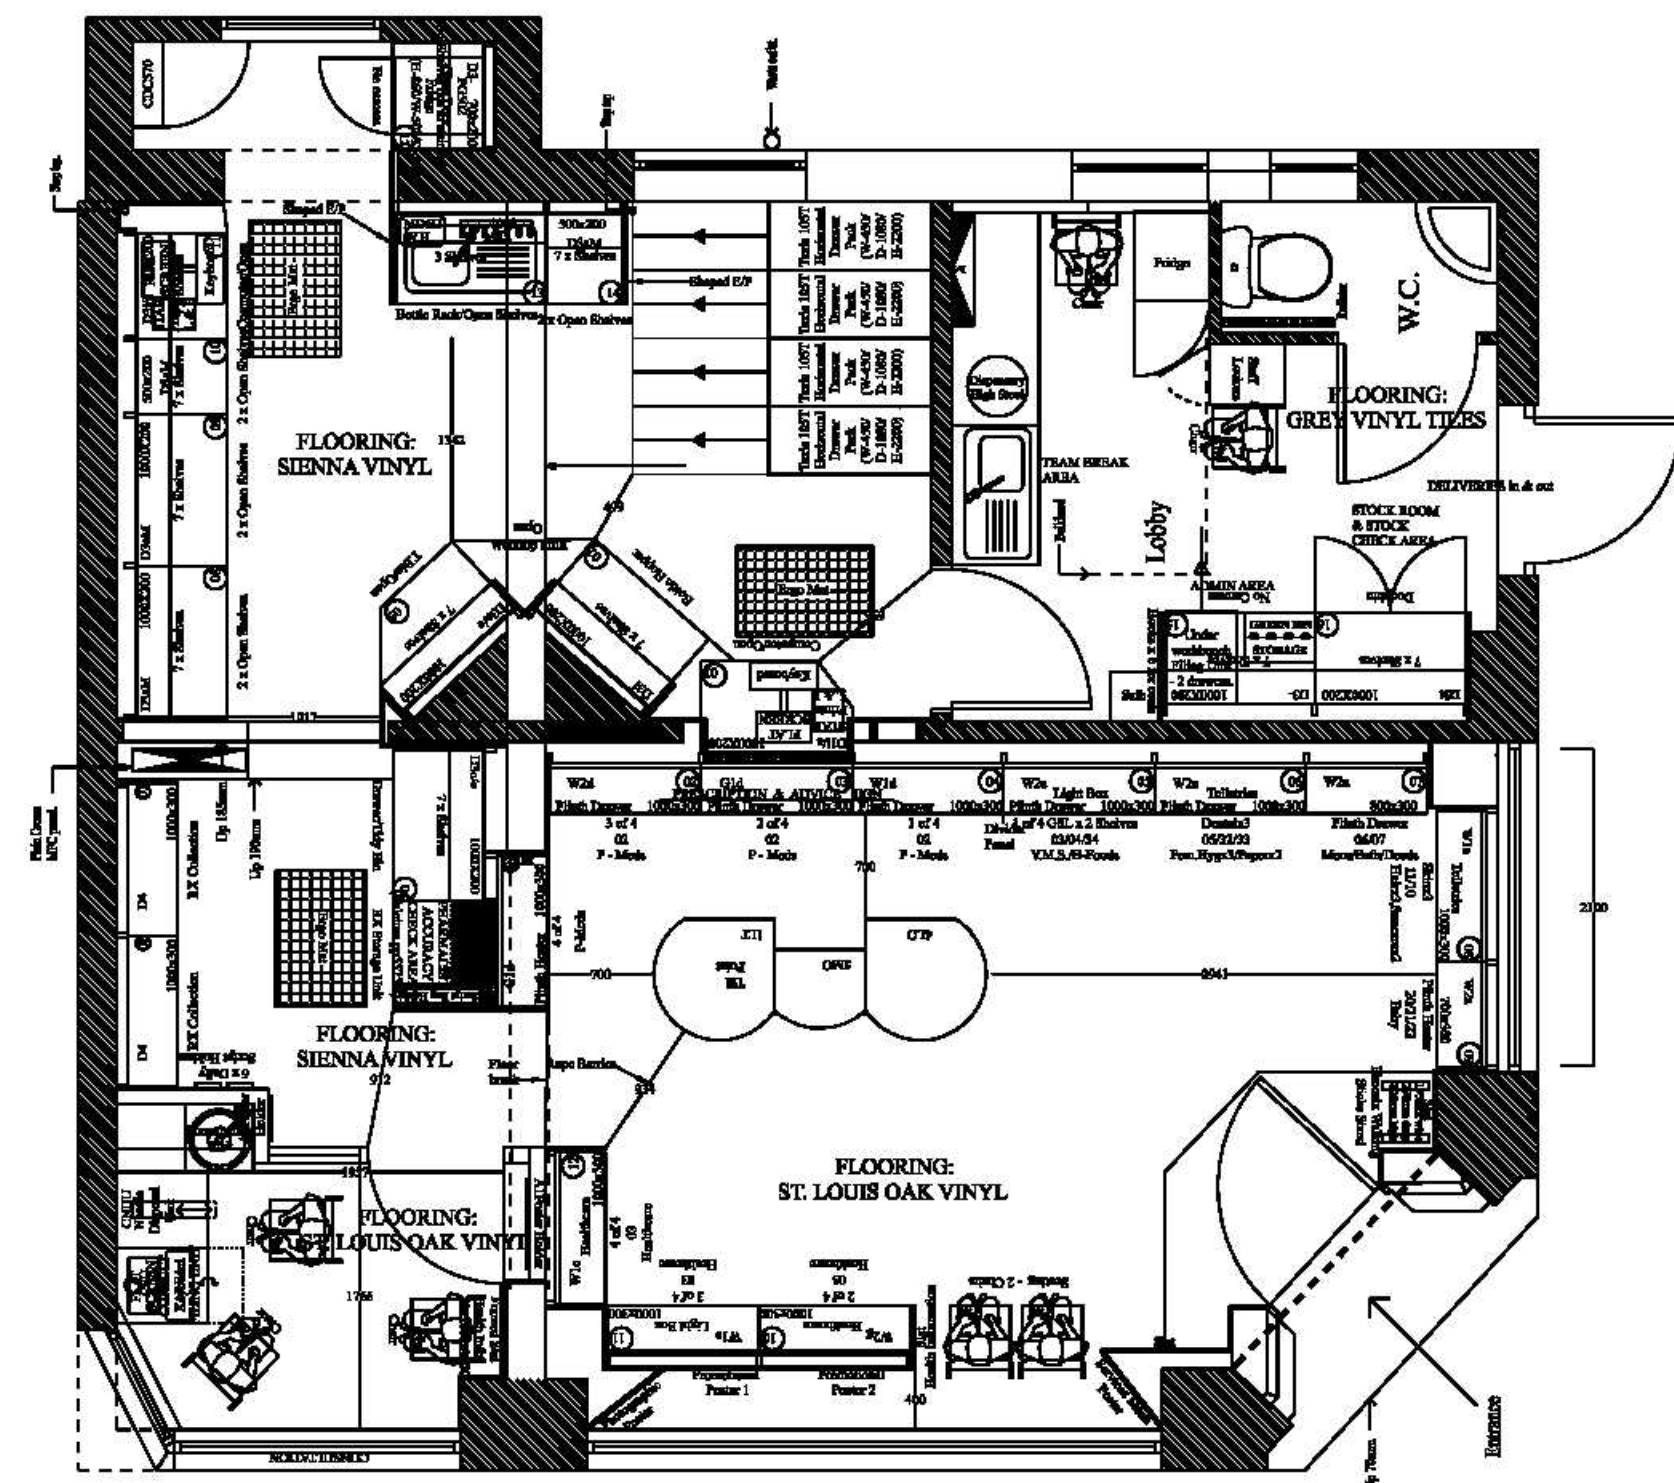

NOTES
Do not scale this drawing



NOTTINGHAM
NG90 1HQ

Tel No 0115 9506111

344 - 364 Gray's Inn Road
London,
WC1X 8BP
www.wates.co.uk

wates
design

Tel 0207 184 2100
Fax 0207 184 2001

Project Name
AP Rebranding
Store 5423
Bognor Regis
Drawing Title
Ground Floor
Existing Layout

Group Wates Design
Drawn By BT
Scale 1:50
Approved
Date 26:08:08

Drw No
5423/C39579/100
Rev

Original sheet size A1



#DATES \$TIMES \$FILES