


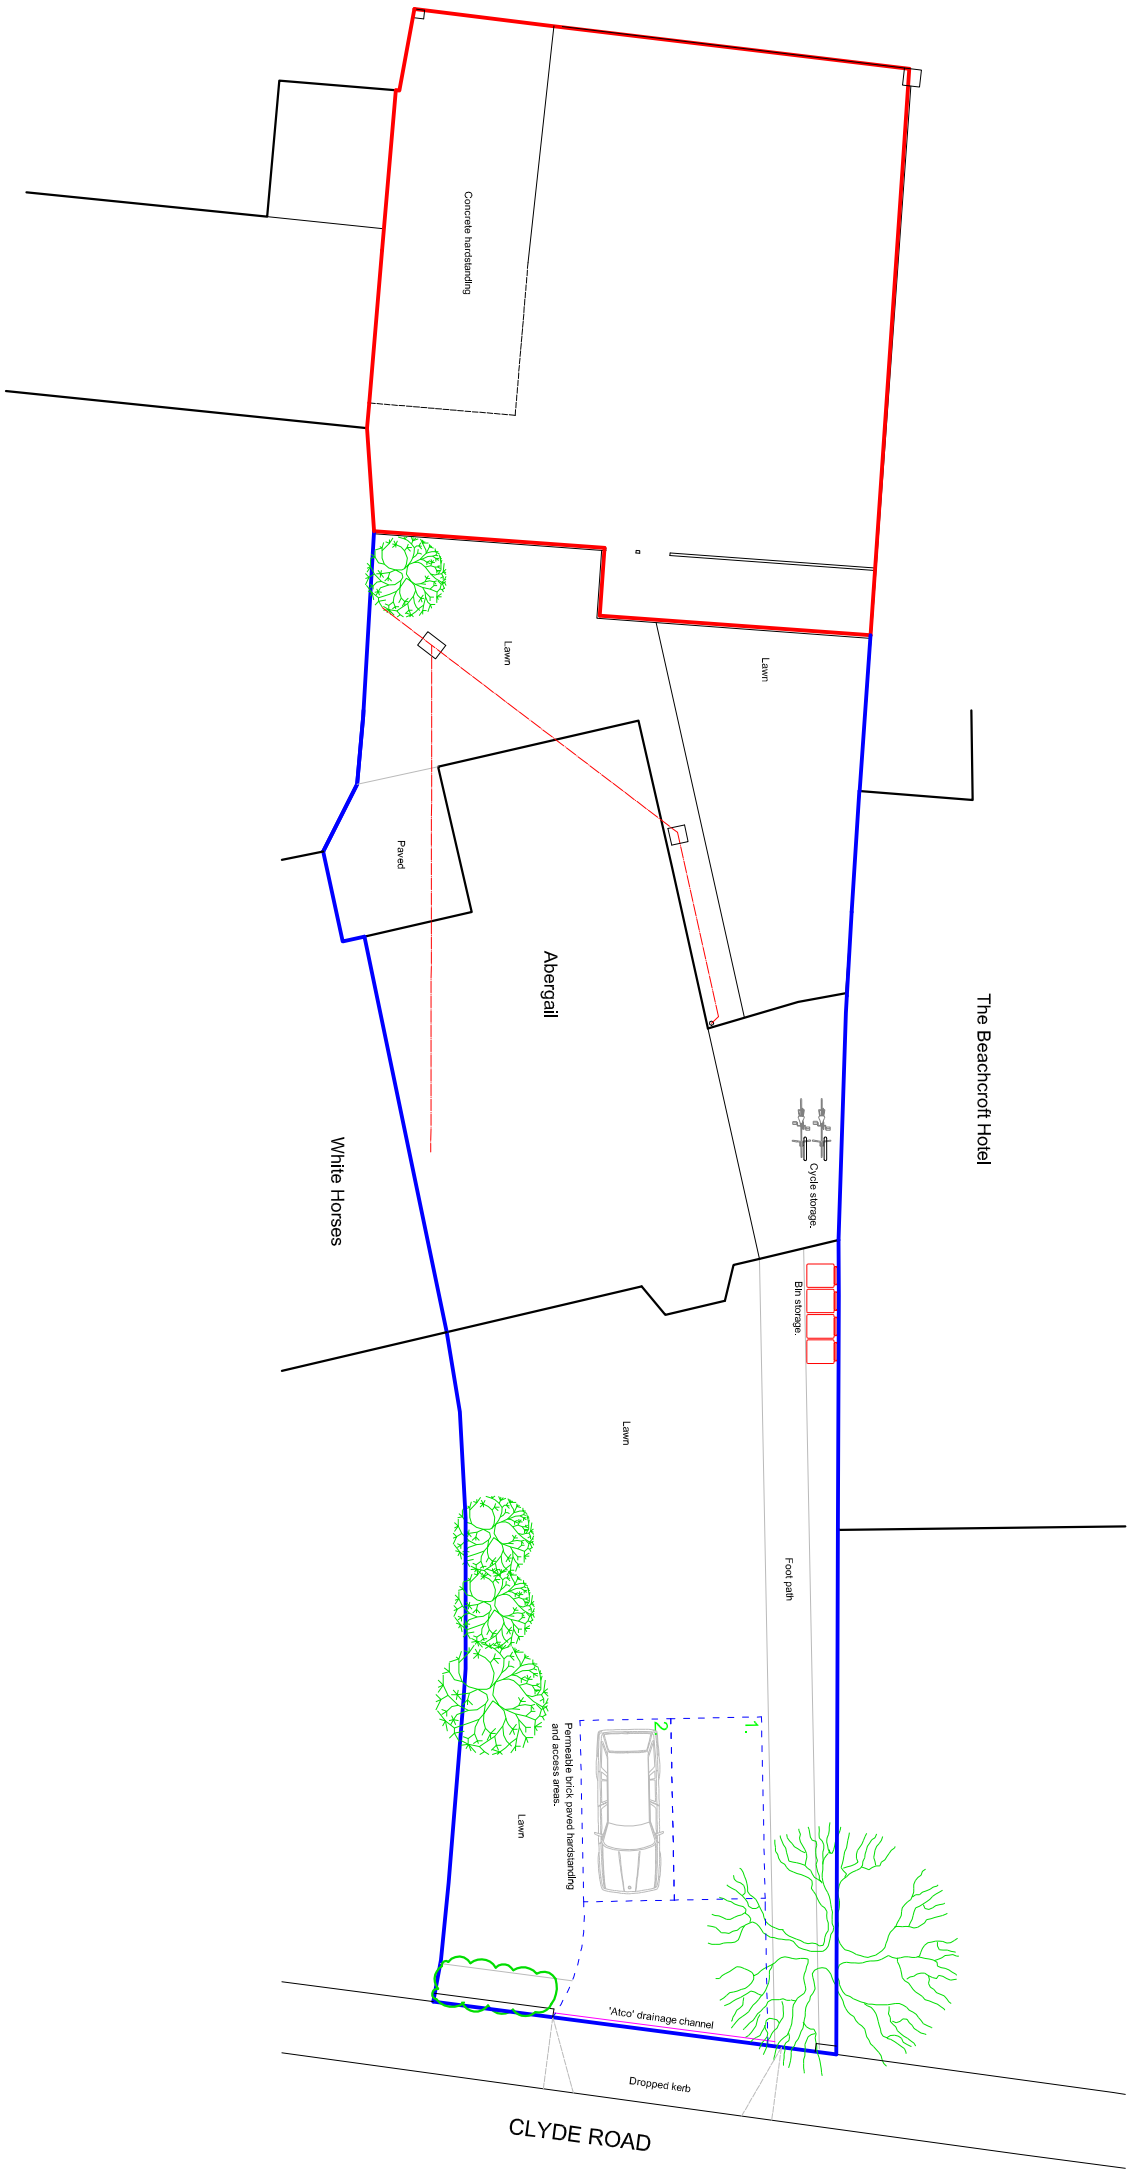

EXISTING PLOT PLAN



SUSSEX BUILDING CONSULTANCY LIMITED	
ABERGAIL, CLYDE ROAD, FELPHAM, BOGNOR REGIS, WEST SUSSEX.	
SCALE - 1/200 REV - DATE - 13/11/2020	
 LABC partner	3 NORTHCOTE ROAD BOGNOR REGIS PO21 1SZ TEL - (01243) 861379