


Provide 'Atco' drainage channel to the junction of the hardstanding and pavement to prevent rainwater surcharging onto the highway.

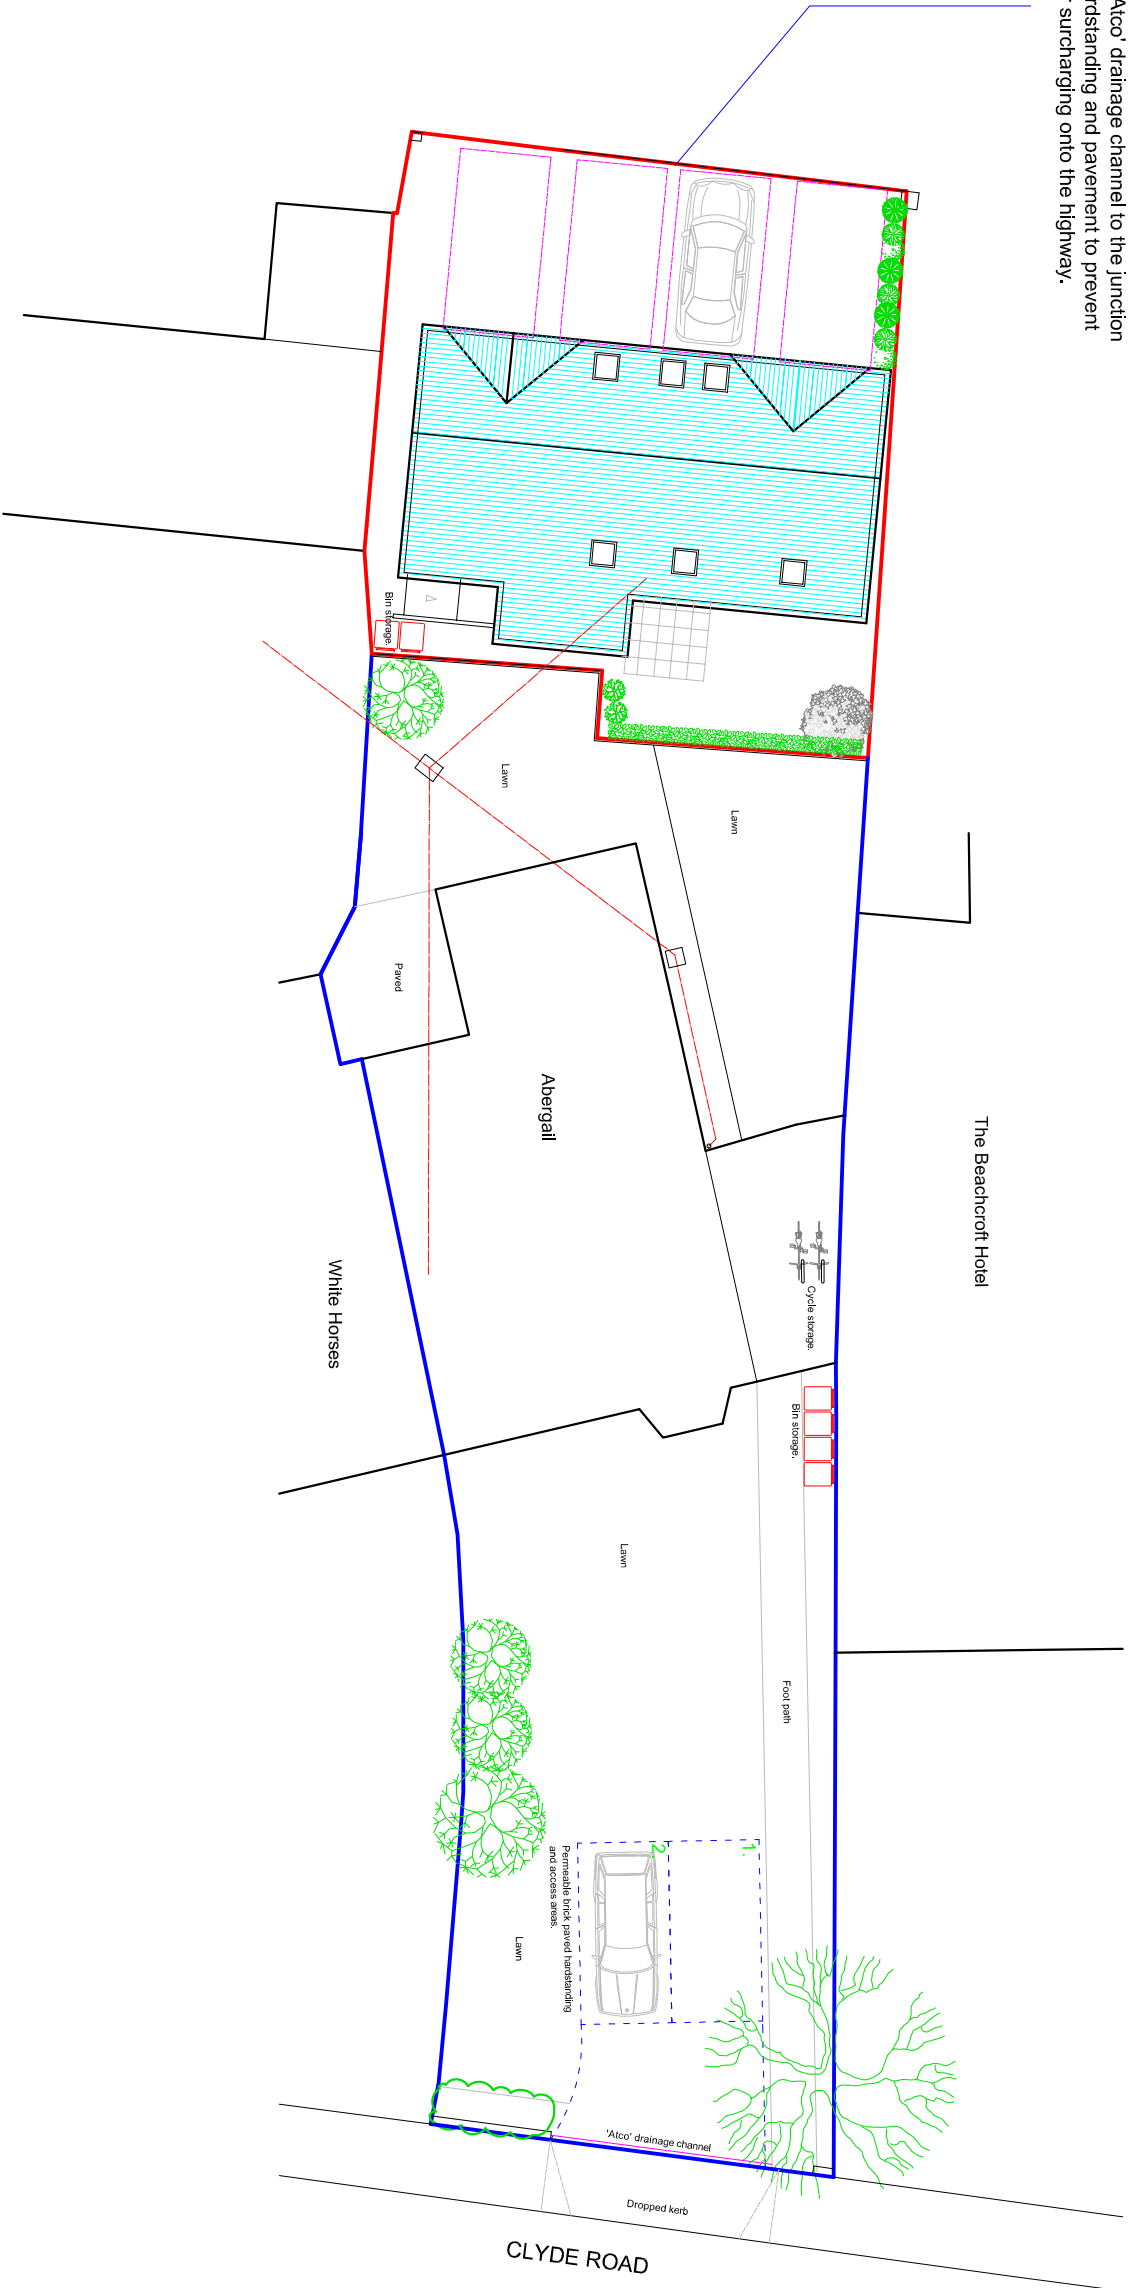

PROPOSED PLOT PLAN

SUSSEX BUILDING CONSULTANCY LIMITED

ABERGAIL, CLYDE ROAD, FELPHAM,
BOGNOR REGIS, WEST SUSSEX.

SCALE - 1/200 REV - C DATE - 19/11/2020

LABC
partner

3 NORTHGATE ROAD
BOGNOR REGIS
PO21 3Z
TEL - (01243) 861379