


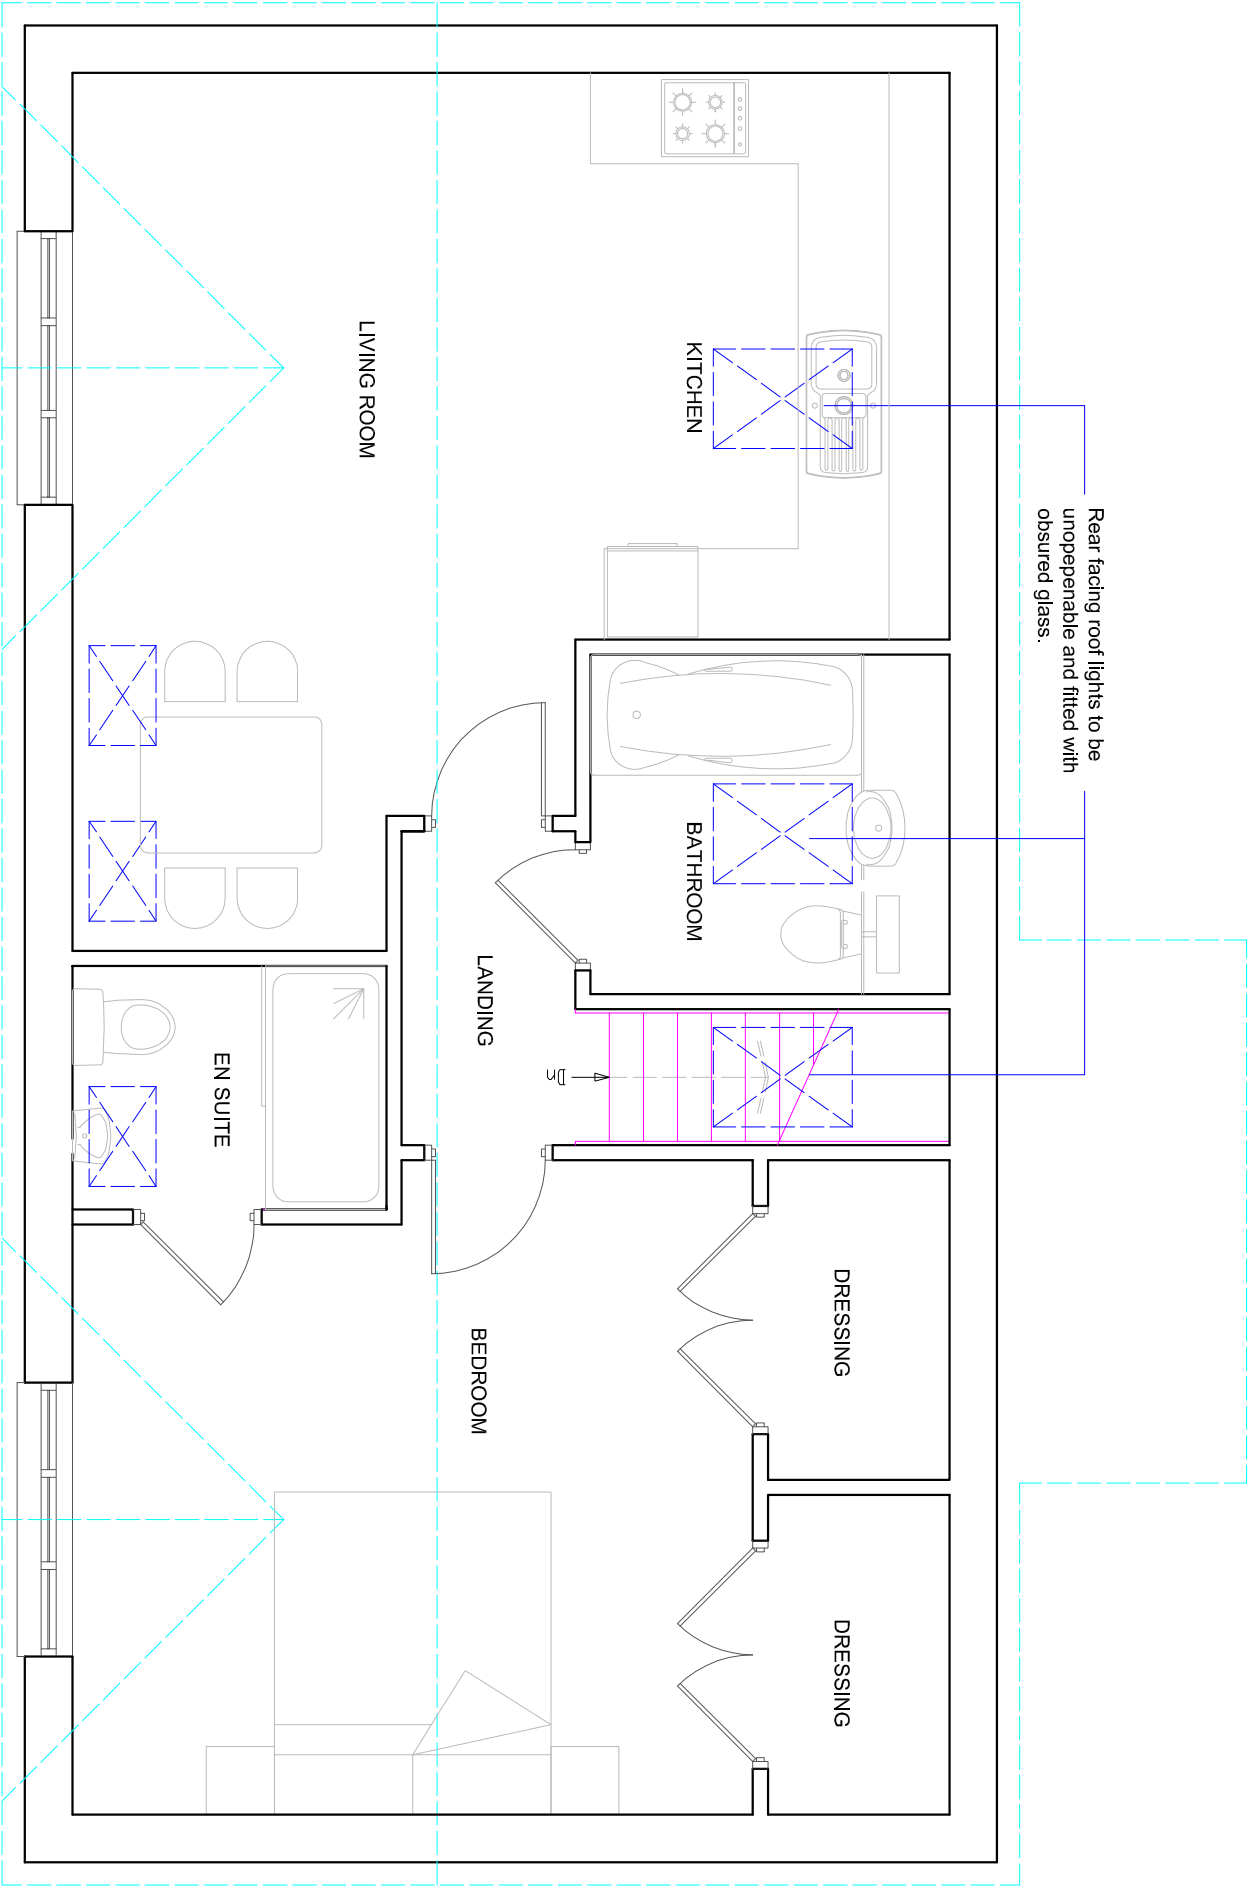

PROPOSED FIRST FLOOR PLAN

SUSSEX BUILDING CONSULTANCY LIMITED

ABERGAIL, CLYDE ROAD, FELPHAM,
BOGNOR REGIS, WEST SUSSEX.

SCALE - 1/50 REV - B DATE - 25/11/2020

partner
LABC

3 NORTHCOTE ROAD
BOGNOR REGIS
PO21 5LZ
TEL/FAX - (01243) 861379