


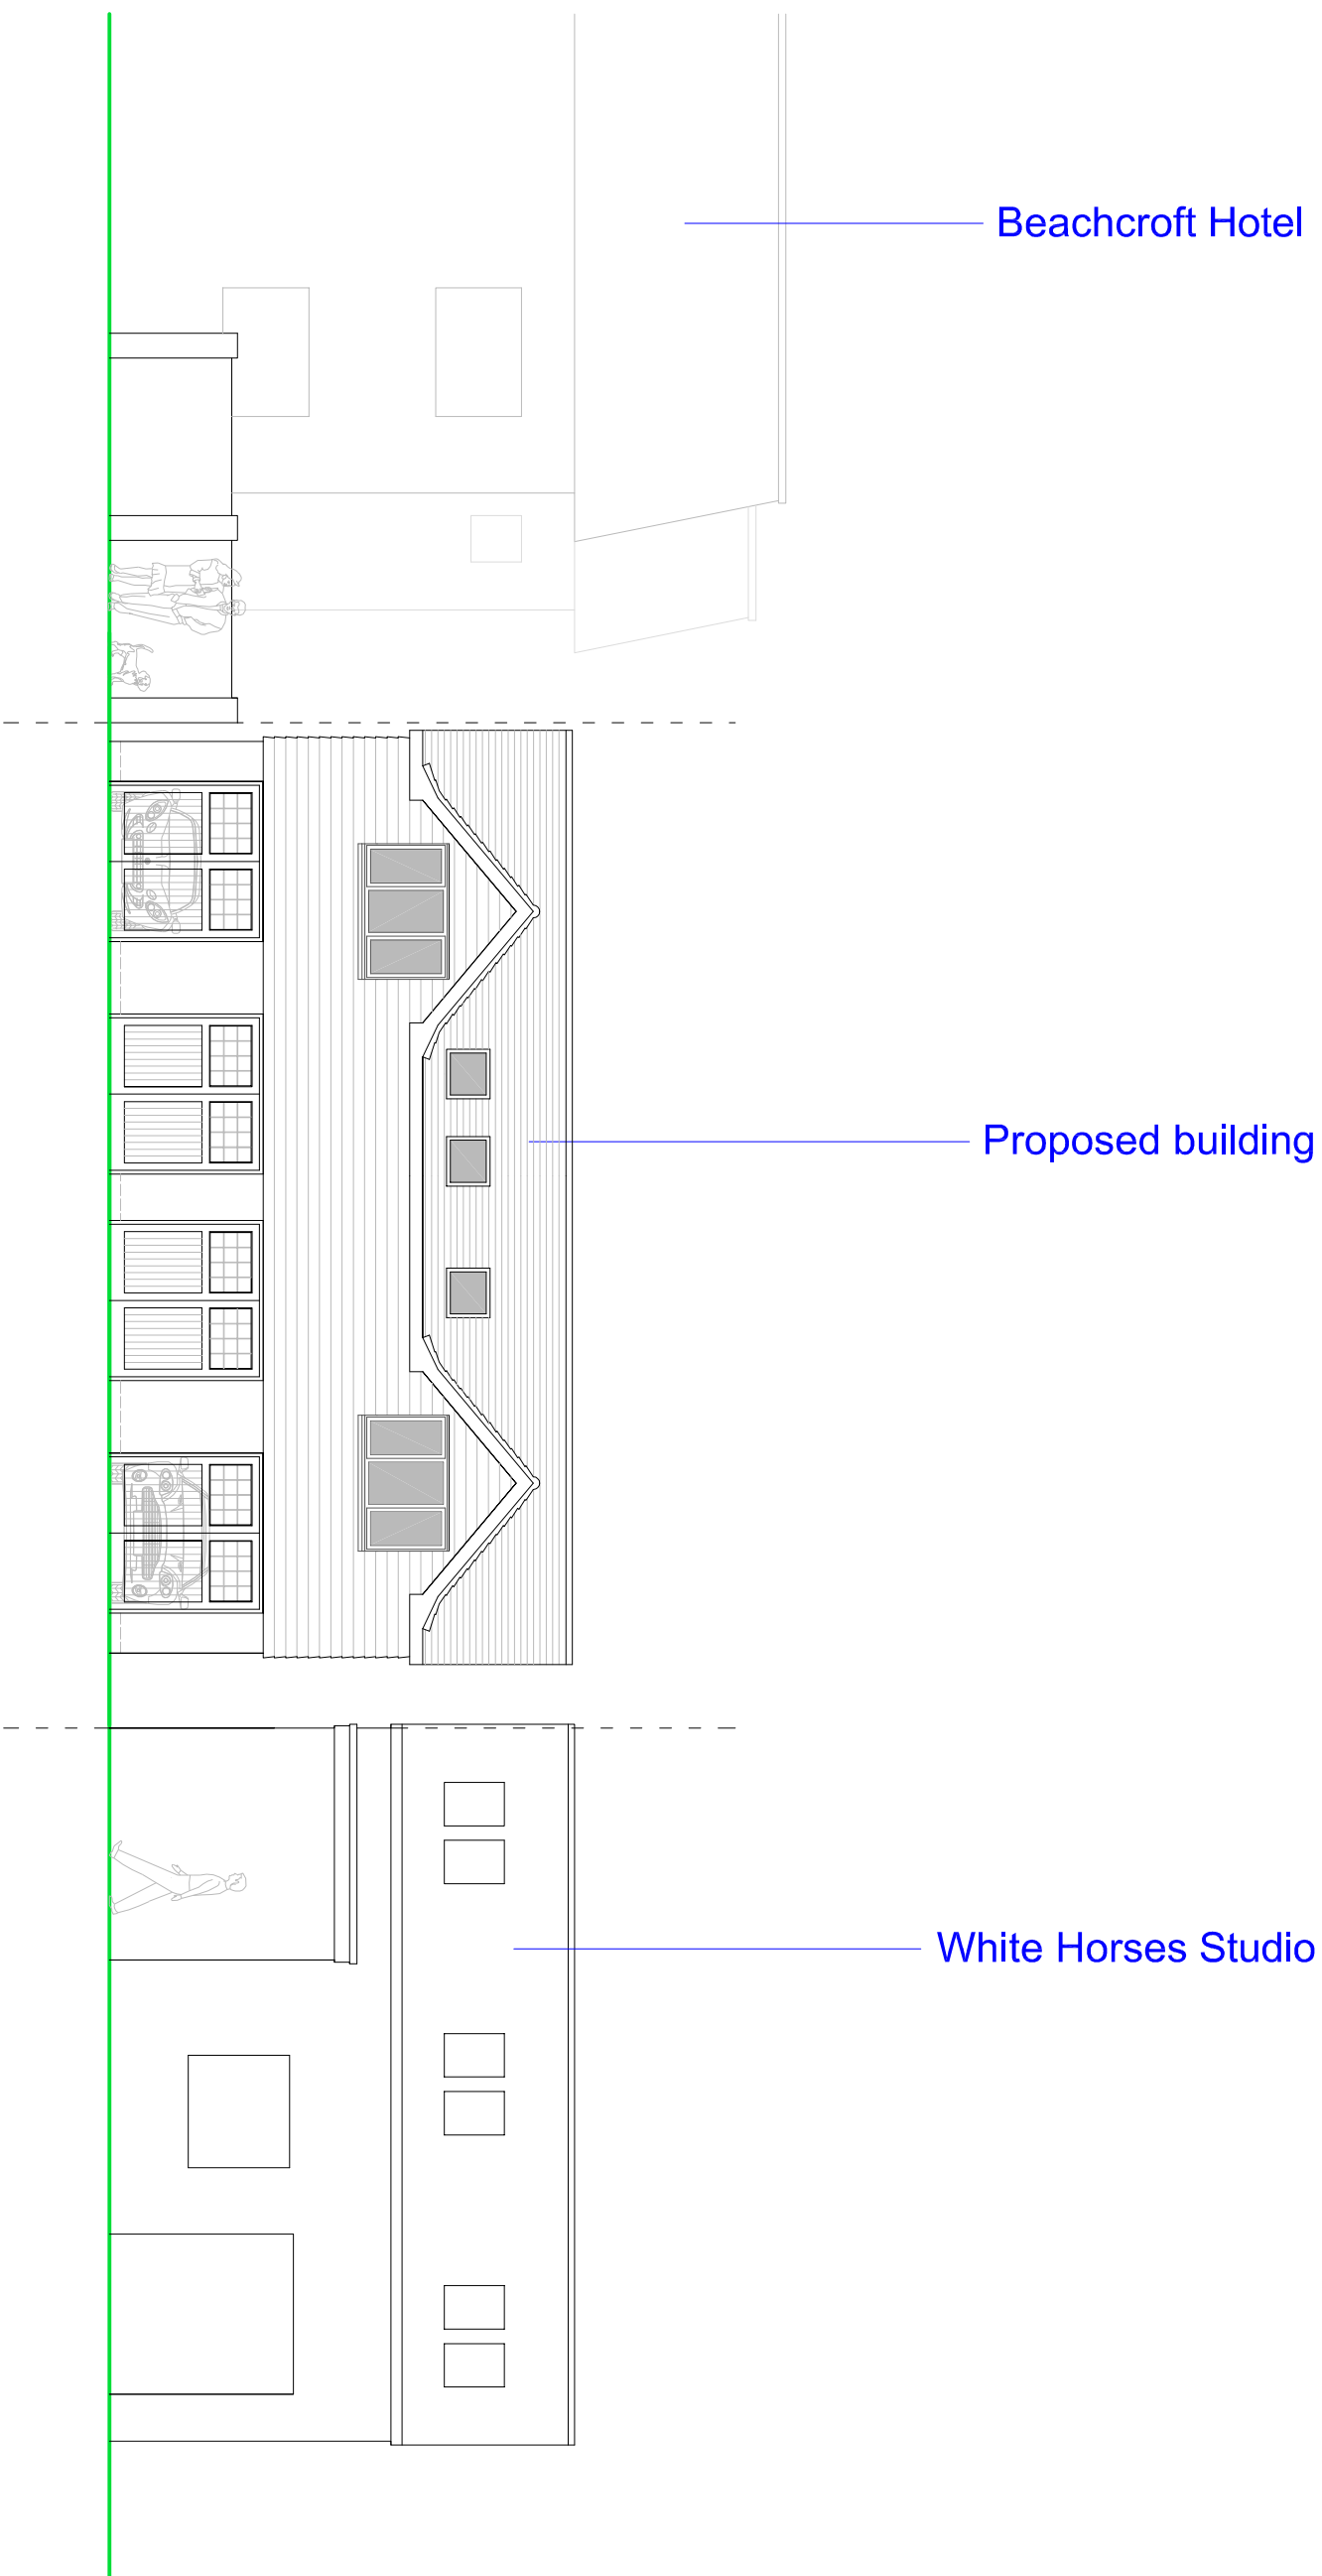

STREETSCENE ELEVATION

