


Provide 'Atco' drainage channel to the junction of the hardstanding and pavement to prevent rainwater surcharging onto the highway.

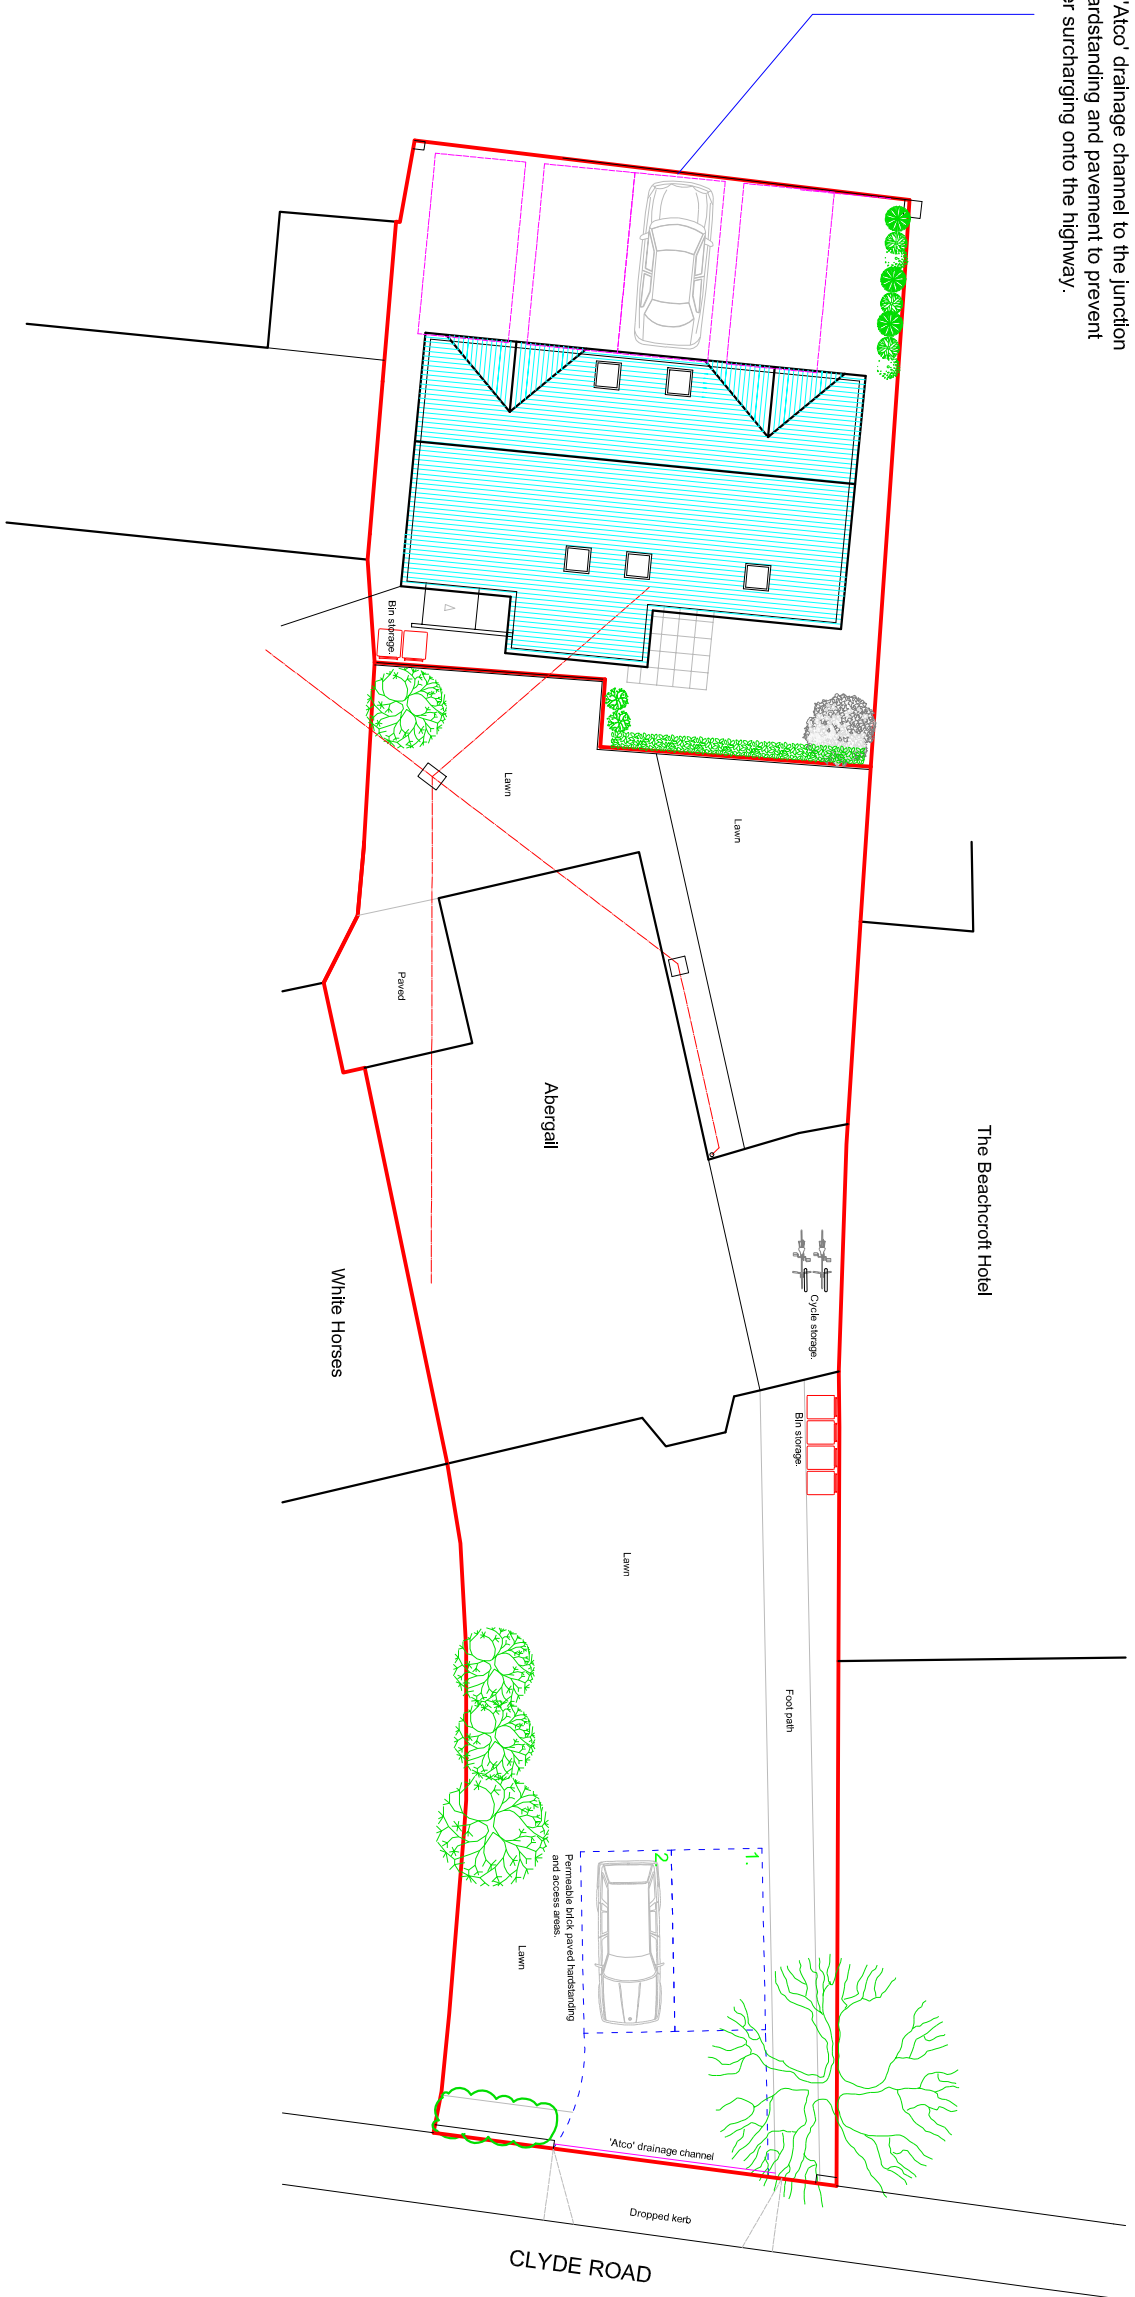

PROPOSED PLOT PLAN



SUSSEX BUILDING CONSULTANCY LIMITED
ABERGAIL, CLYDE ROAD, FELPHAM,
BOGNOR REGIS, WEST SUSSEX.
SCALE - 1/200 REV - D DATE - 17/01/2021

