



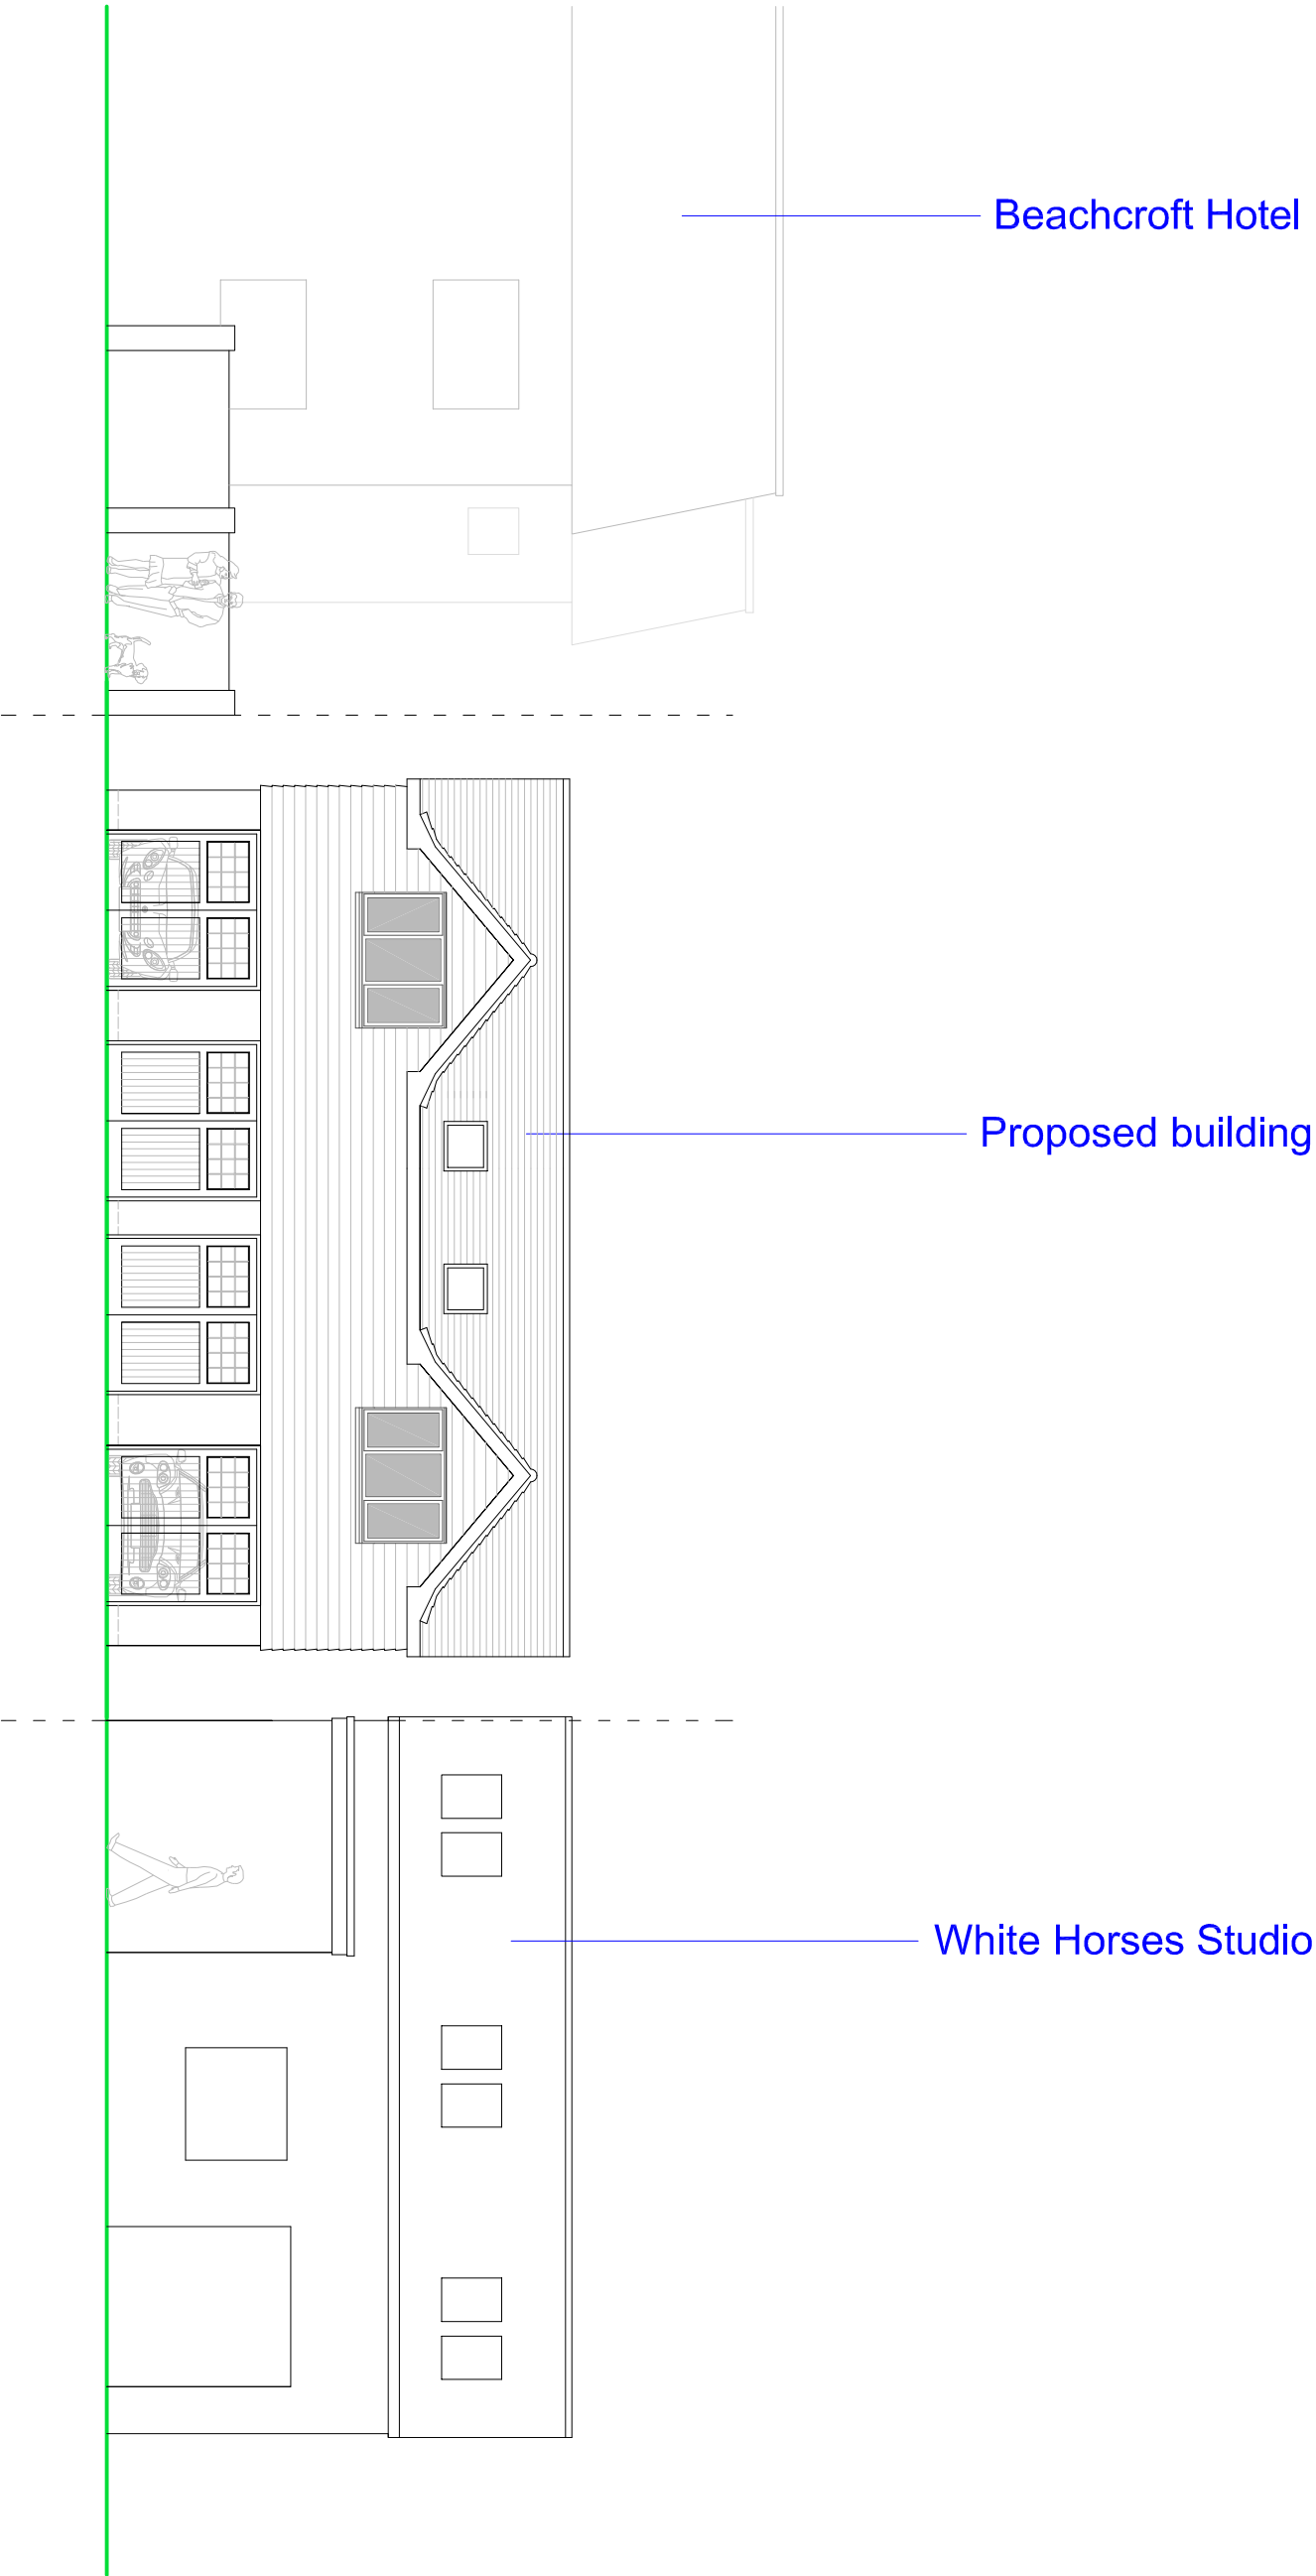

STREETSCENE ELEVATION

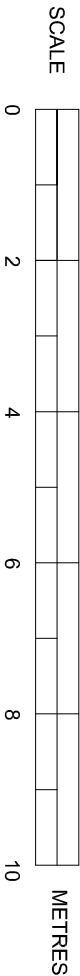

SUSSEX BUILDING CONSULTANCY LIMITED

ABERGAIL, CLYDE ROAD, FELPHAM,
BOGNOR REGIS, WEST SUSSEX.

SCALE - 1/100 REV - B DATE - 17/01/2021



LABC
partner

3 NORTHGATE ROAD
BOGNOR REGIS
PO21 8Z
TEL - (01243) 861379