
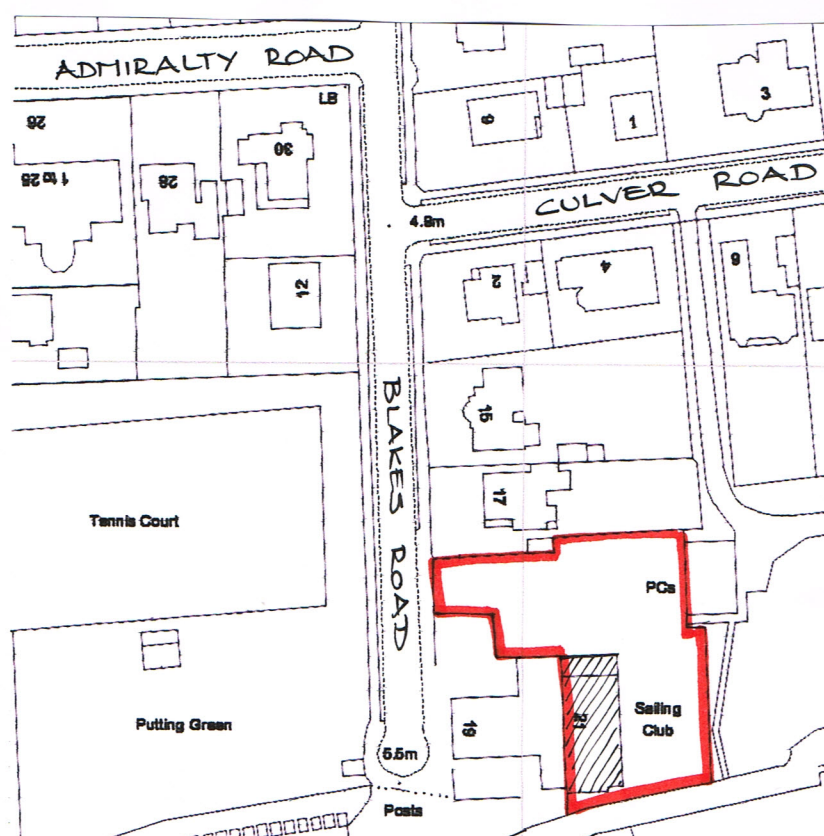
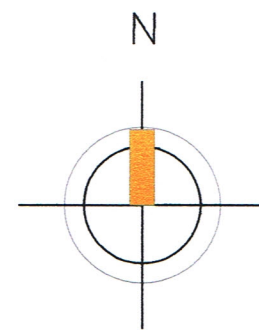


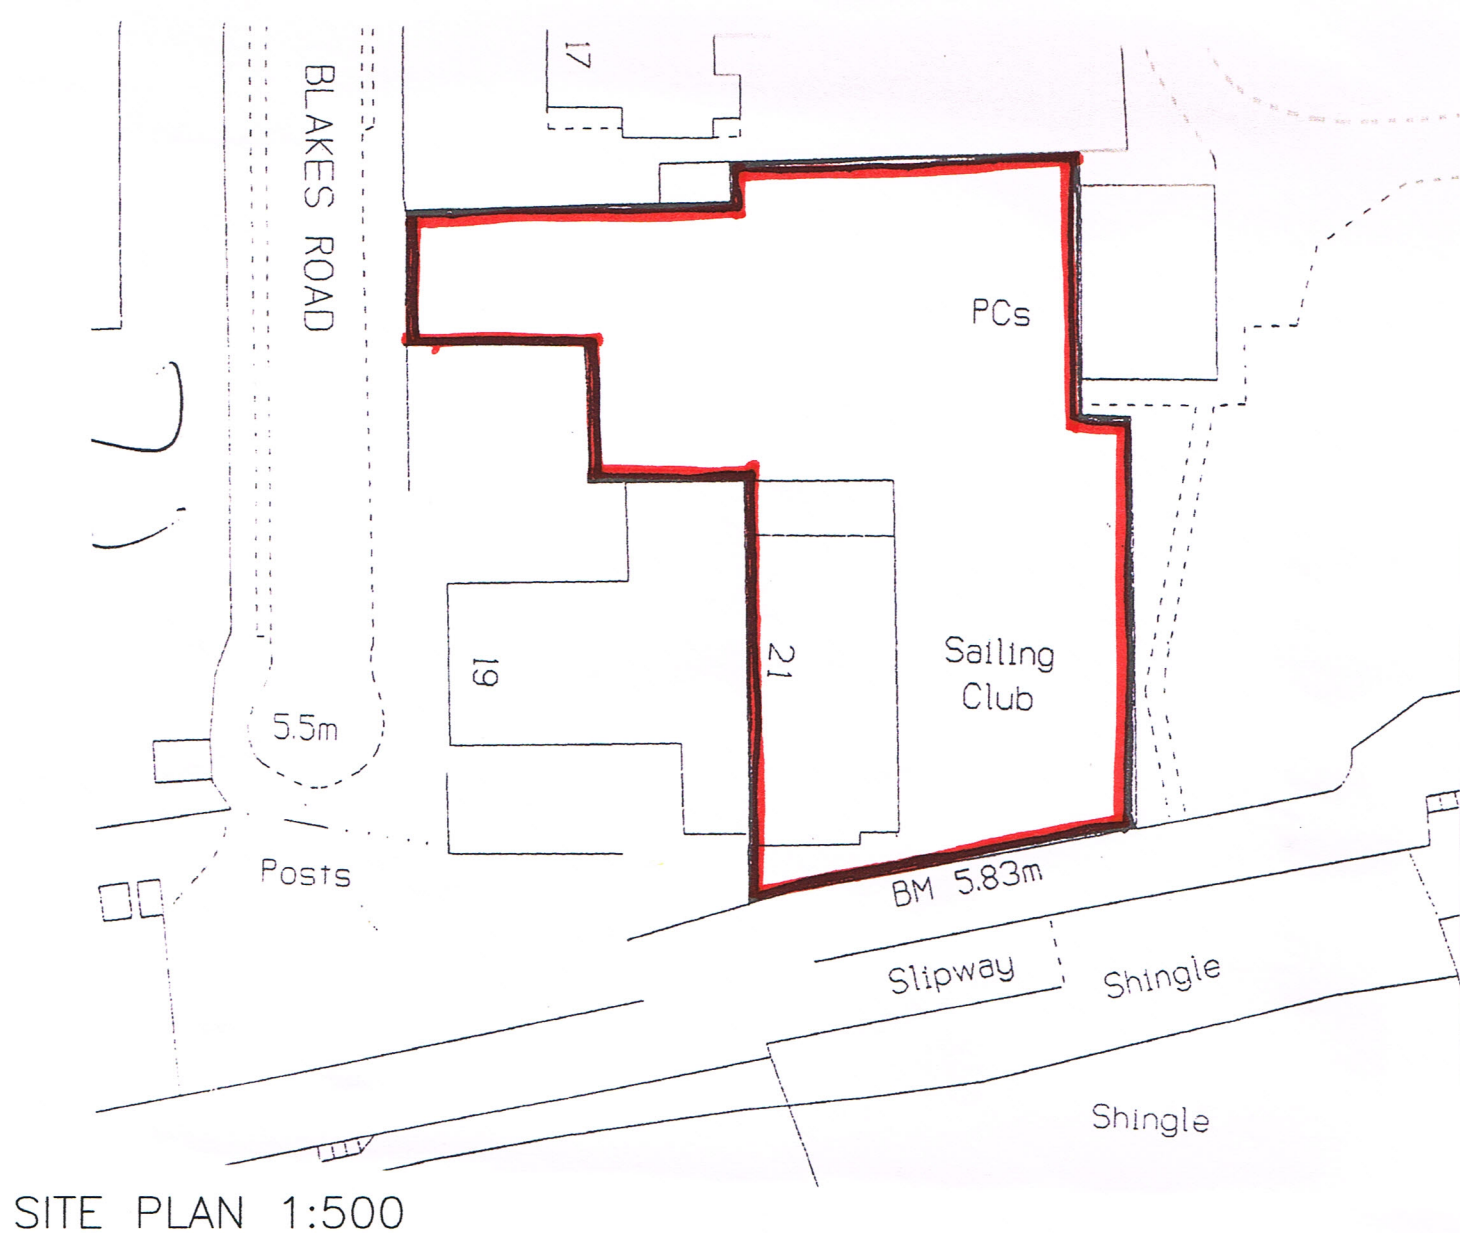

AMdesign

ARCHITECTURE DESIGN DEVELOPMENT
Leeza Aldis-Hobbs ARB RIBA SPAB

Mob: 07756 329400
e-mail: leeza@amdesignltd.co.uk

PROJECT
FELPHAM SAILING CLUB
21 BLAKES ROAD
FELPHAM
PO22 7EE
PROJECT STAGE
PLANNING

DRAWING
LOCATION PLAN

DRAWING No
66/01

SCALE 1:1250 & 1:500 DRAWN LA
DATE OCTOBER 2012 CHECKED

LETTER	REVISION	DATE

This scheme is subject to town planning and all other necessary consents. All dimensions and levels to be checked on site. This drawing is to be read in conjunction with other relevant drawings and documents. Report all discrepancies to the Architect before work commences. AM Design is the trading name of AM Design Ltd © AM Design Ltd. All rights reserved.