



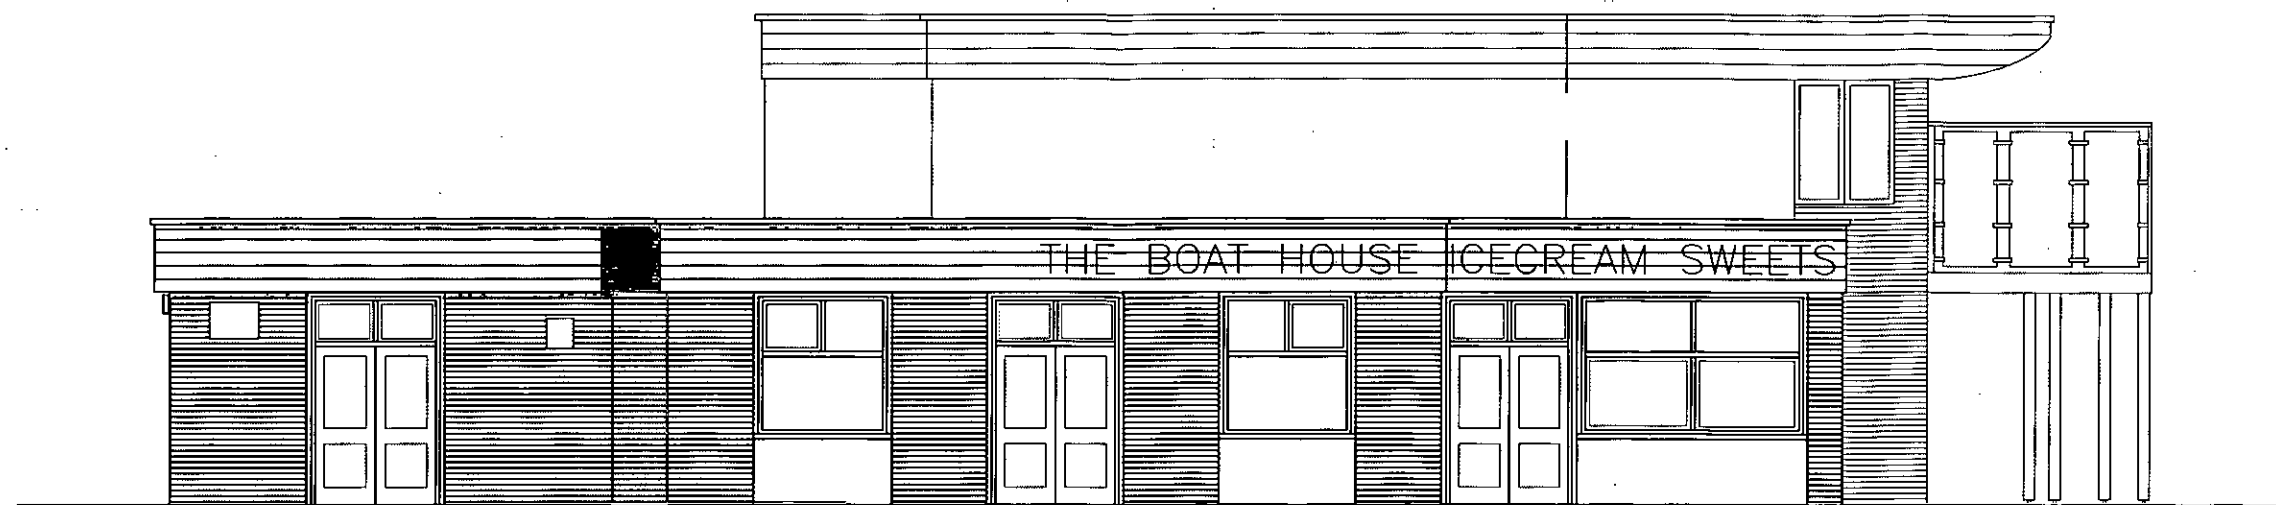

PROPOSED ~~EAST~~ ELEVATION 1:100
WEST.

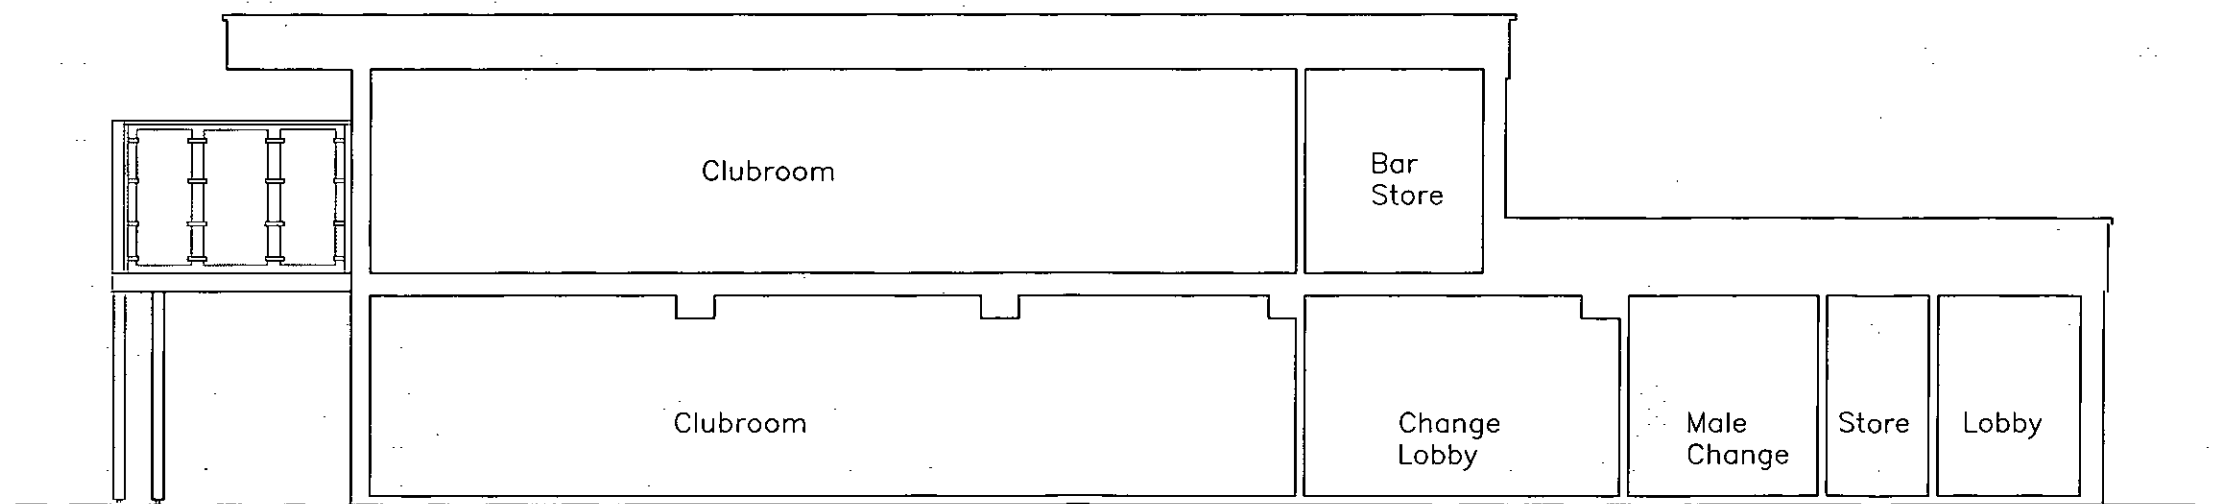

PROPOSED S-N SECTION A 1:100

AMdesign

ARCHITECTURE DESIGN DEVELOPMENT
Leeza Aldis-Hobbs ARB RIBA SPAB

Mob: 07756 329400
e-mail: leeza@amdesignltd.co.uk

PROJECT
**FELPHAM SAILING CLUB PROPOSED ELEVATION
21 BLAKES ROAD
FELPHAM
PO22 7EE**

DRAWING
66/07

DRAWING No
66/07

REVISION

PROJECT STAGE
PLANNING

SCALE 1:100
DATE SEPTEMBER 2011

DRAWN LA
CHECKED

LETTER	REVISION	DATE

This scheme is subject to town planning and all other necessary consents. All dimensions and levels to be checked on site. This drawing is to be read in conjunction with other relevant drawings and documents. Report all discrepancies to the Architect before work commences. AM Design is the trading name of AM Design Ltd © AM Design Ltd. All rights reserved.