



Existing FW MH.
I. L. = Unknown.

Existing FW MH.
I. L. = Unknown.

Existing FW MH.
I. L. = Unknown.

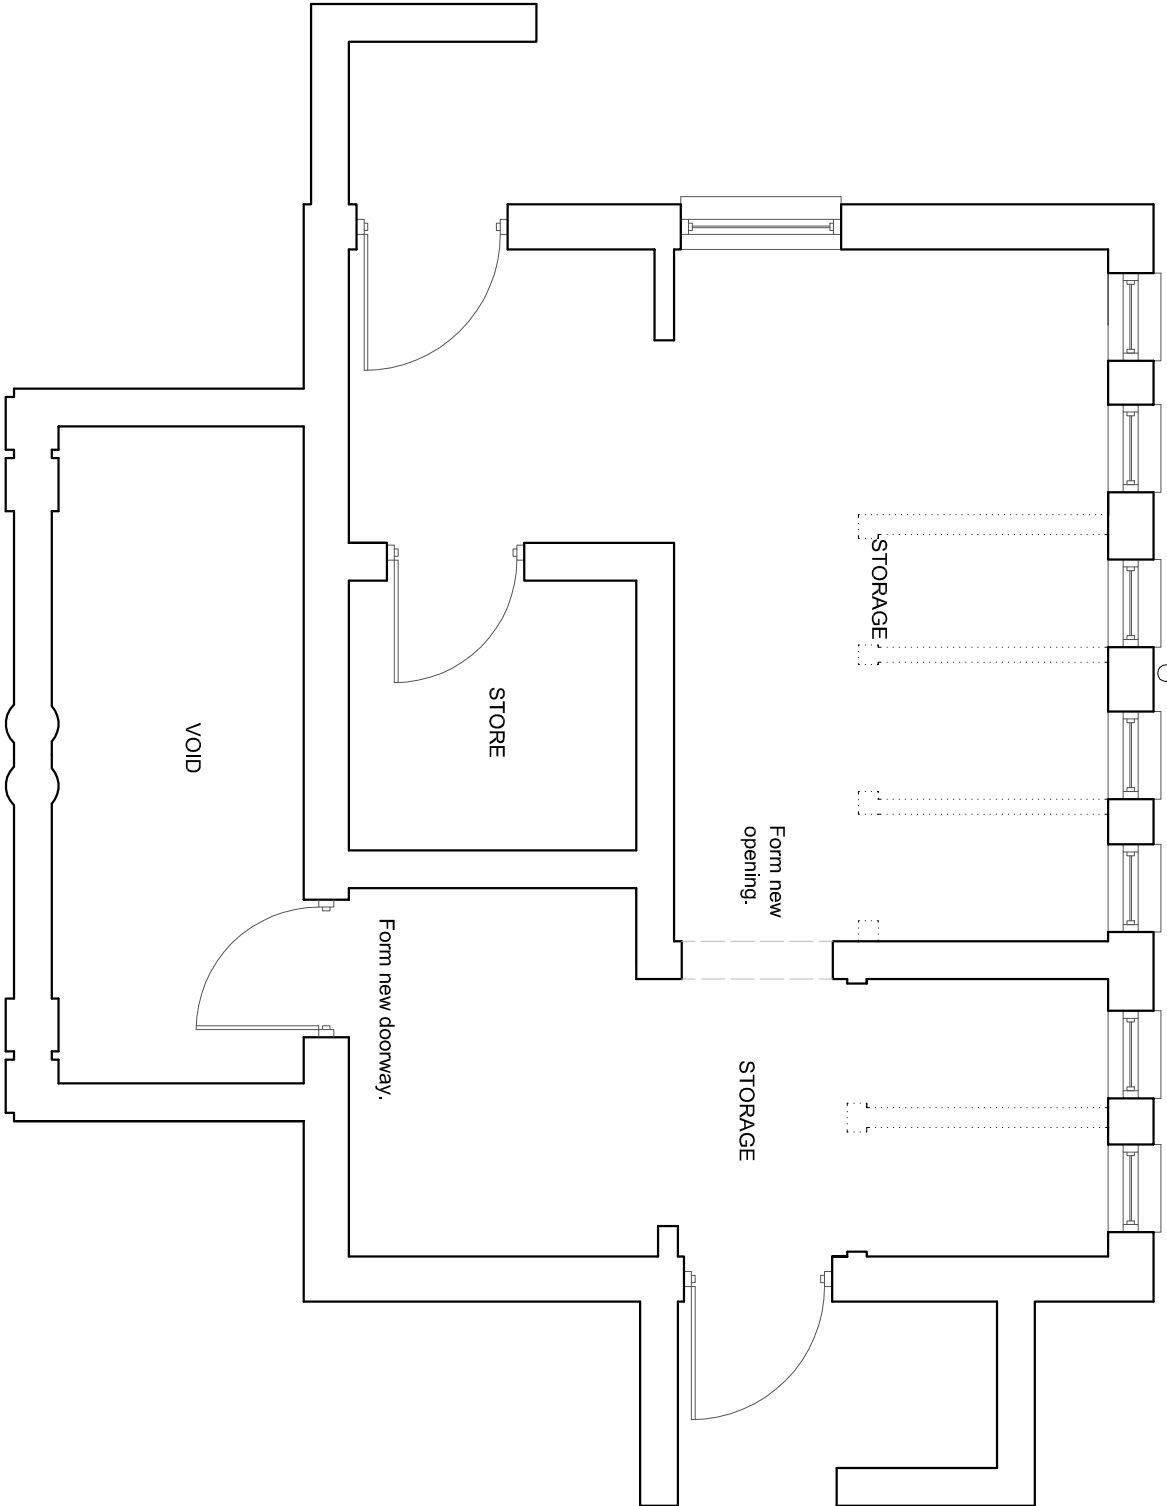

PROPOSED GROUND FLOOR PLAN

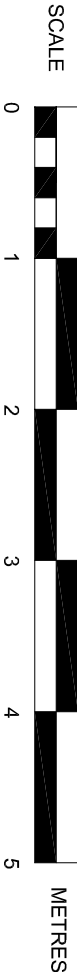

SUSSEX BUILDING CONSULTANCY LIMITED

PUBLIC CONVENIENCES, SNOOKS CORNER,
FELPHAM ROAD, BOGNOR REGIS.
SCALE - 1/50 REV - DATE - 16/10/2018

LABC
partner
3 NORTHCOTE ROAD
BOGNOR REGIS
PO21 5LZ
TEL/FAX - (01243) 861379