



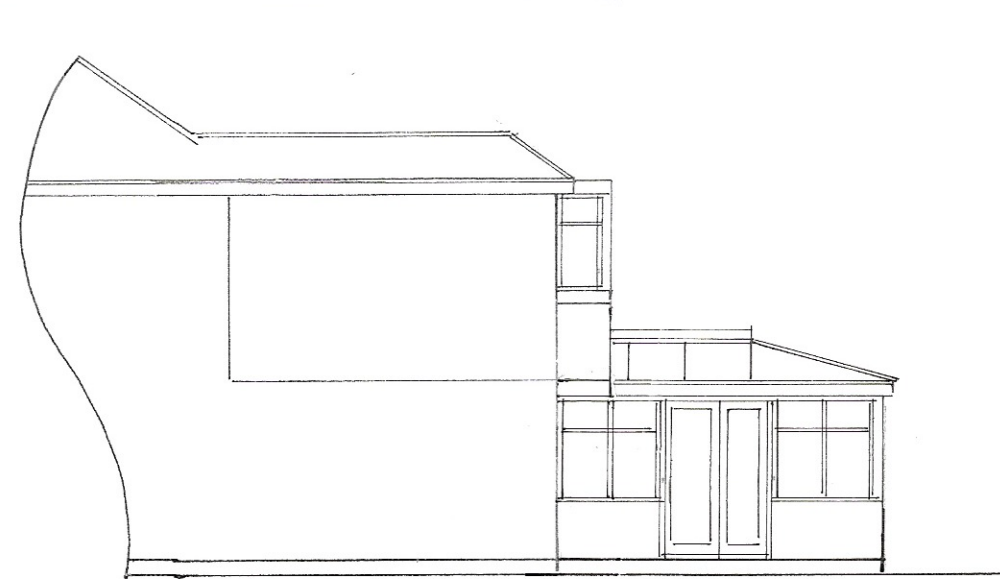


north

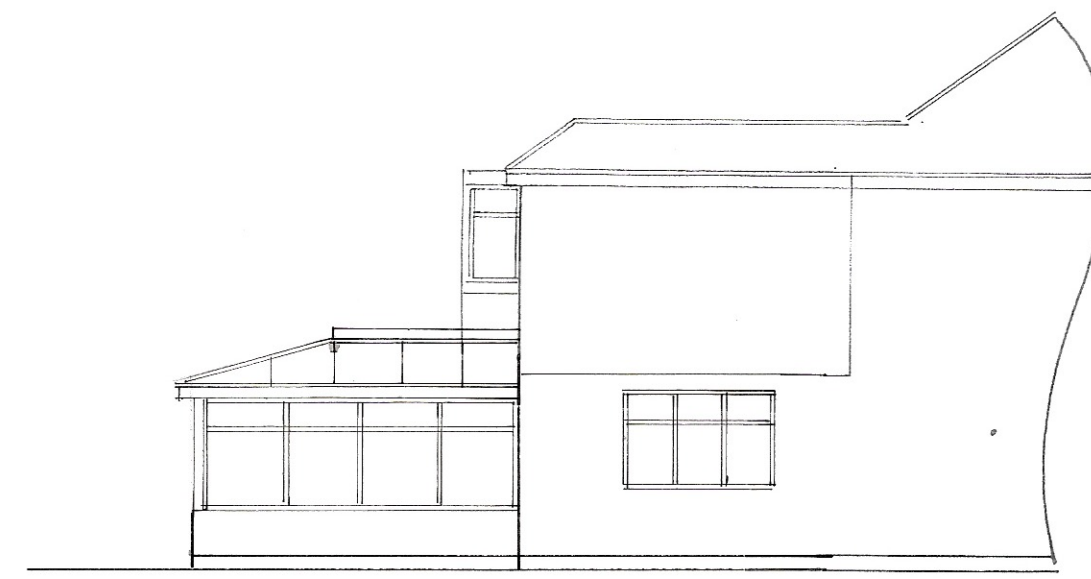


west
1 : 100



south

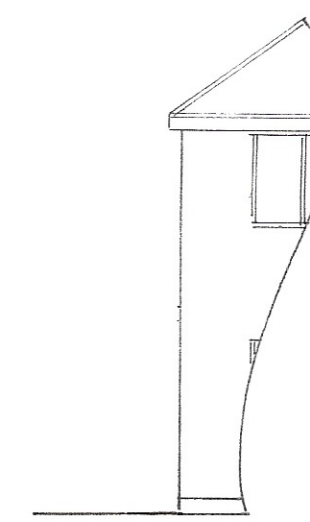


east

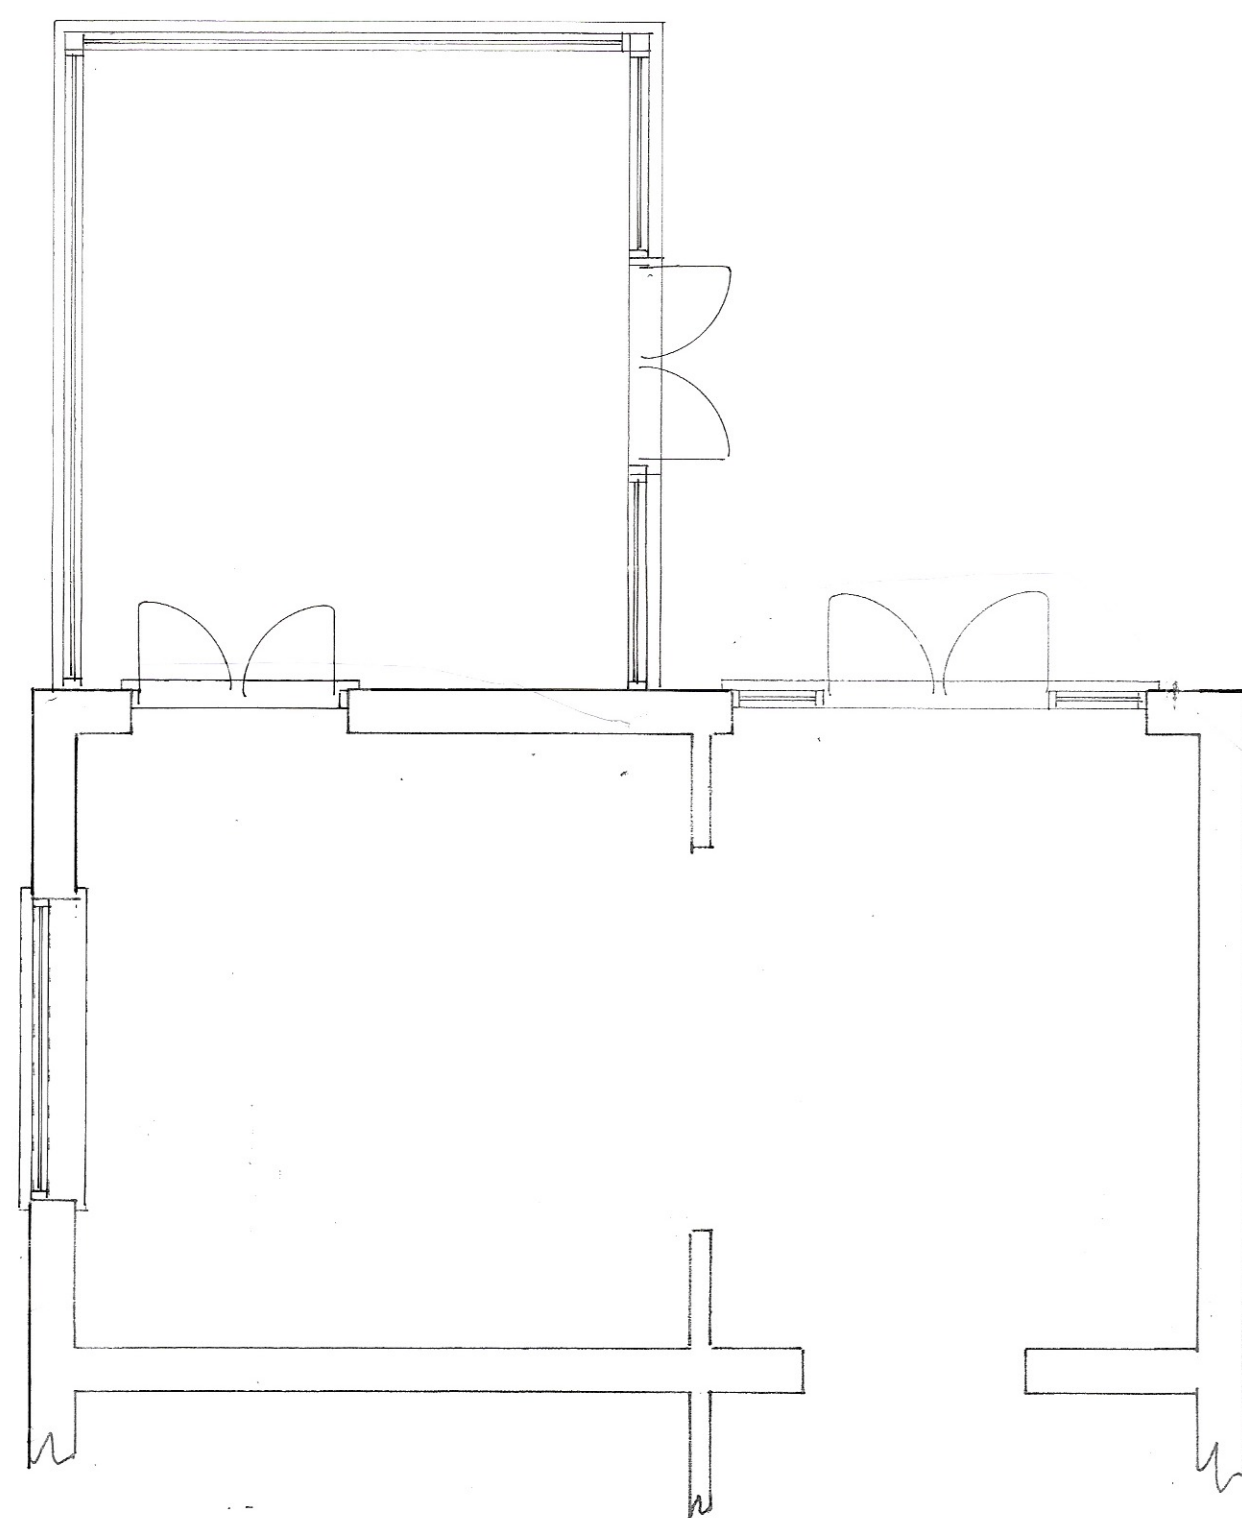


Plan
1 : 50

Existing

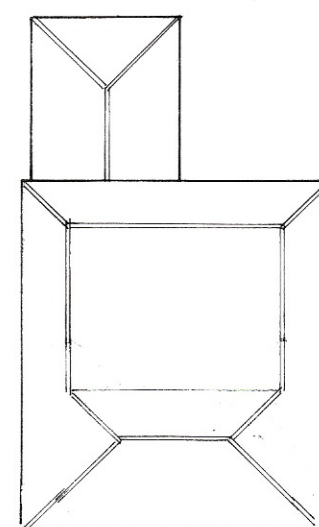

roof plan
1 : 200

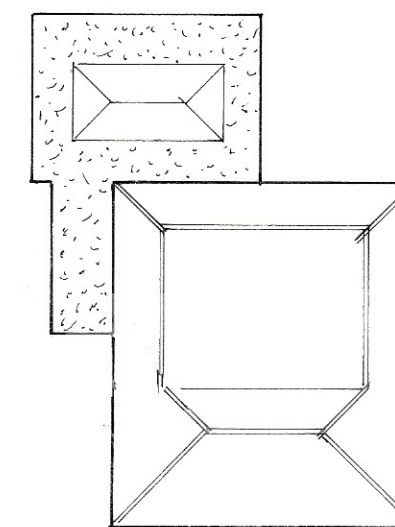

proposed roof plan

PROPOSED SINGLE STOREY EXTENSION AT 63, DOWNVIEW ROAD, FELPHAM
FOR MR. & MRS. B. MATTHEWS.

sheet 2 of 2

Bryan Butcher
Rainbow Cottage
Nyetimber Lane
Bognor Regis PO21 3JX
01243 266871
07973 233442
bryan.butcher@btinternet.com
www.bryanbutcher.com