


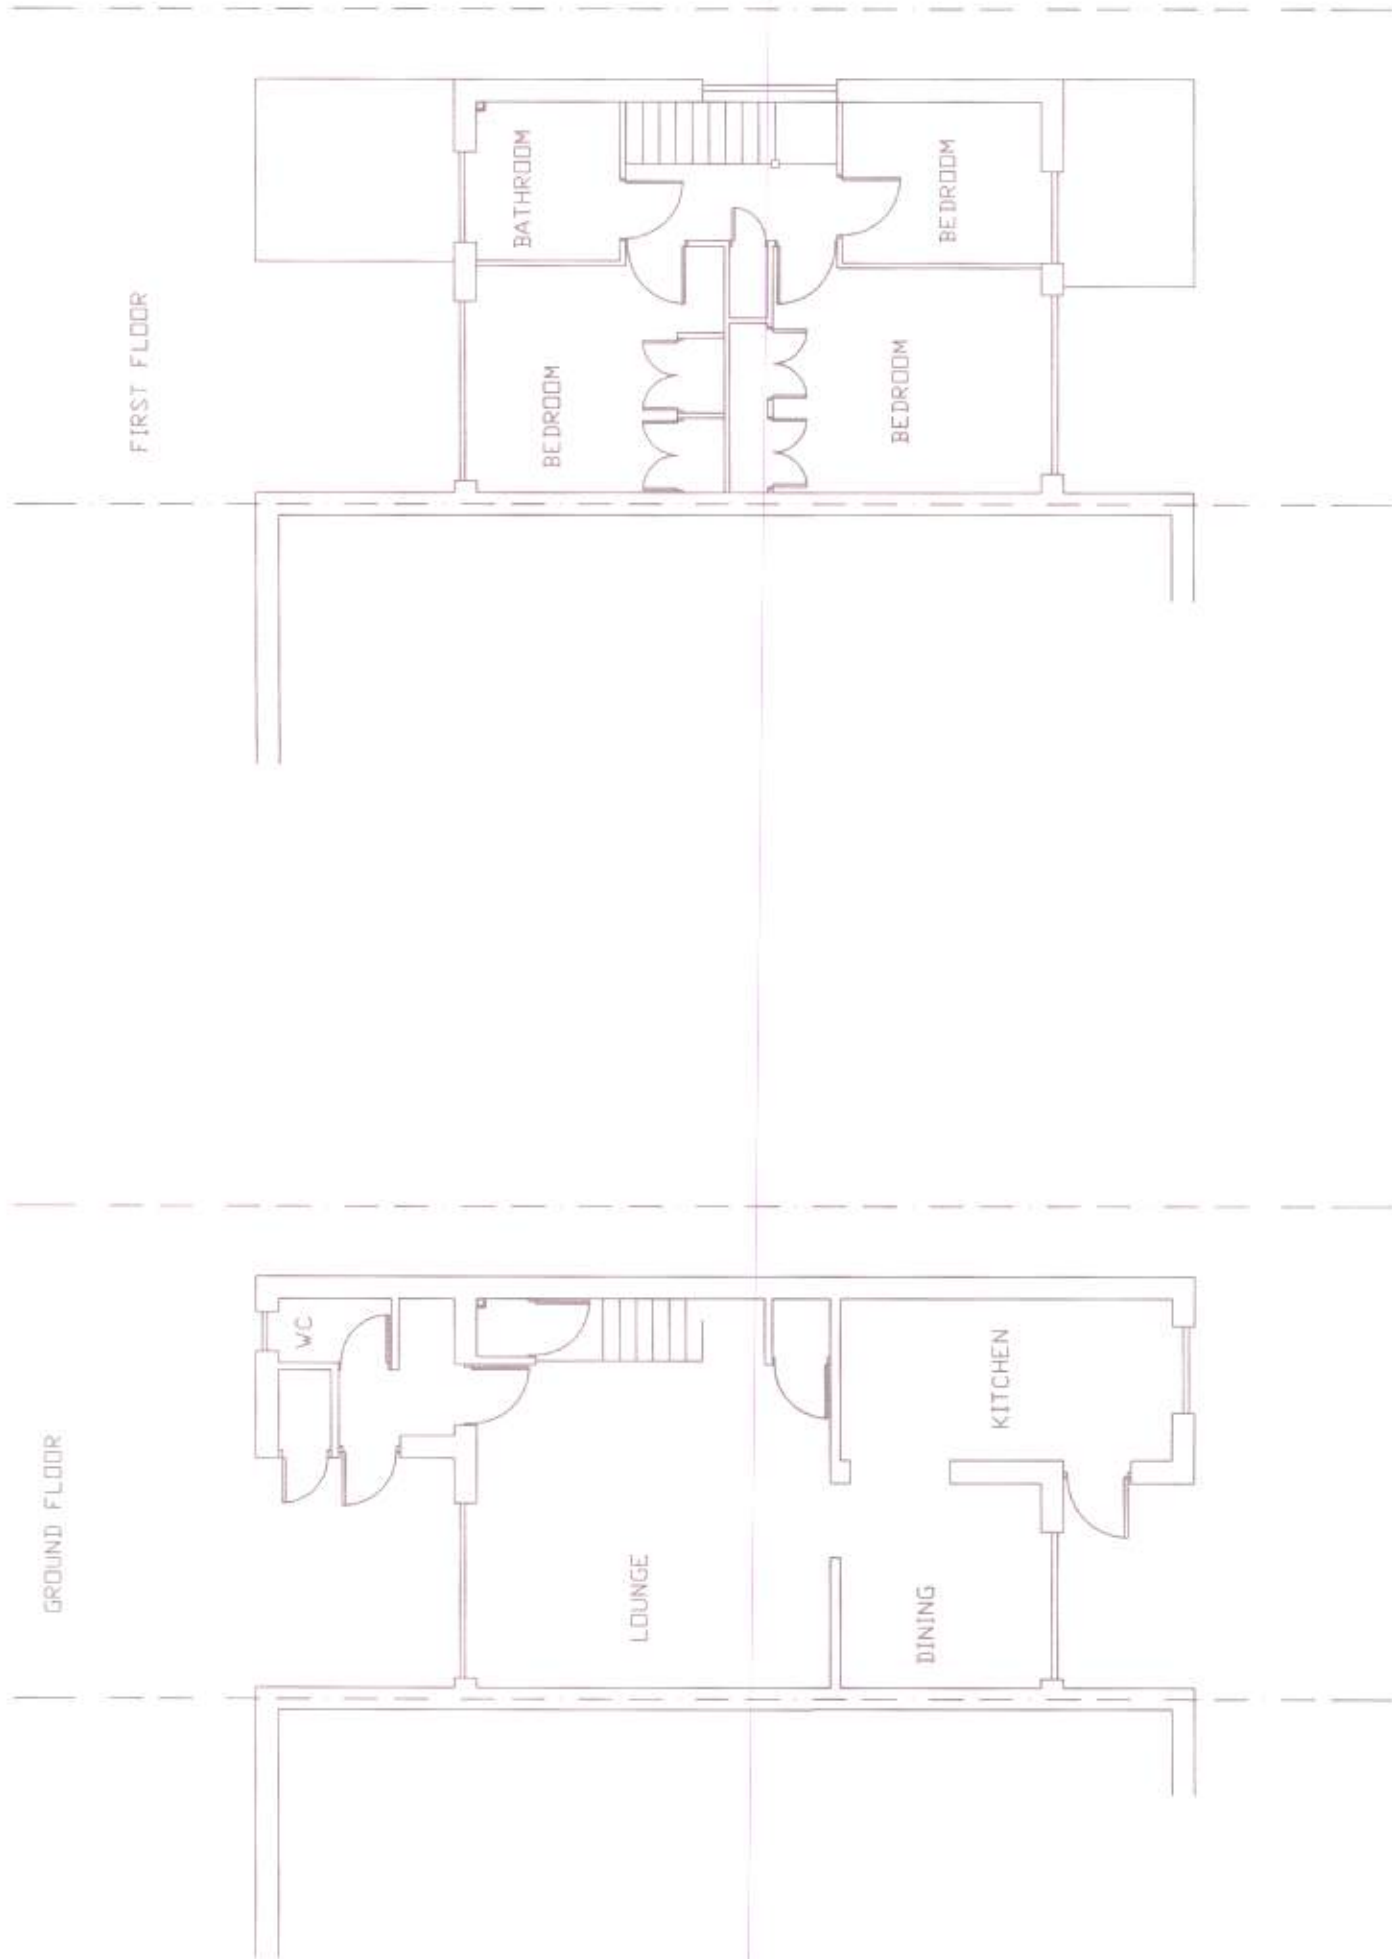

REVISIONS

Notes

1. These are computerised drawings for the purpose of obtaining planning & building regulations approvals & are based on certain overall measurements.
2. Dimensions shown must not be relied upon and must be checked on site and verified prior to commencement of work.
3. Where applicable this drawing is to be read in conjunction with other consultancy drawings & calculations.
4. Do not scale from these drawings except for planning purposes.
5. Any VLA's undertaken prior to planning and Building Regulations Approval is done so entirely at the Client/contractors own risk.

© 2007

T. Murray

TIM MURRAY MBEng
BUILDING CONSULTANT



5 Shaw Close
Middleton - on - Sea
West Sussex, PO22 7TQ
Tel: 01243 586273

PROJECT DETAIL
28 ALFRISTON CLOSE FELPHAM,
WEST SUSSEX, PO22 6QB

FRONT EXTENSION

FOR: MR & MRS L. MASON

DRAWING SCALE
EXISTING PLANS 1/100

DATE: NOVEMBER 2011

DRAWN: T. Murray

DRAWING: 11/35/1 REVISION: