


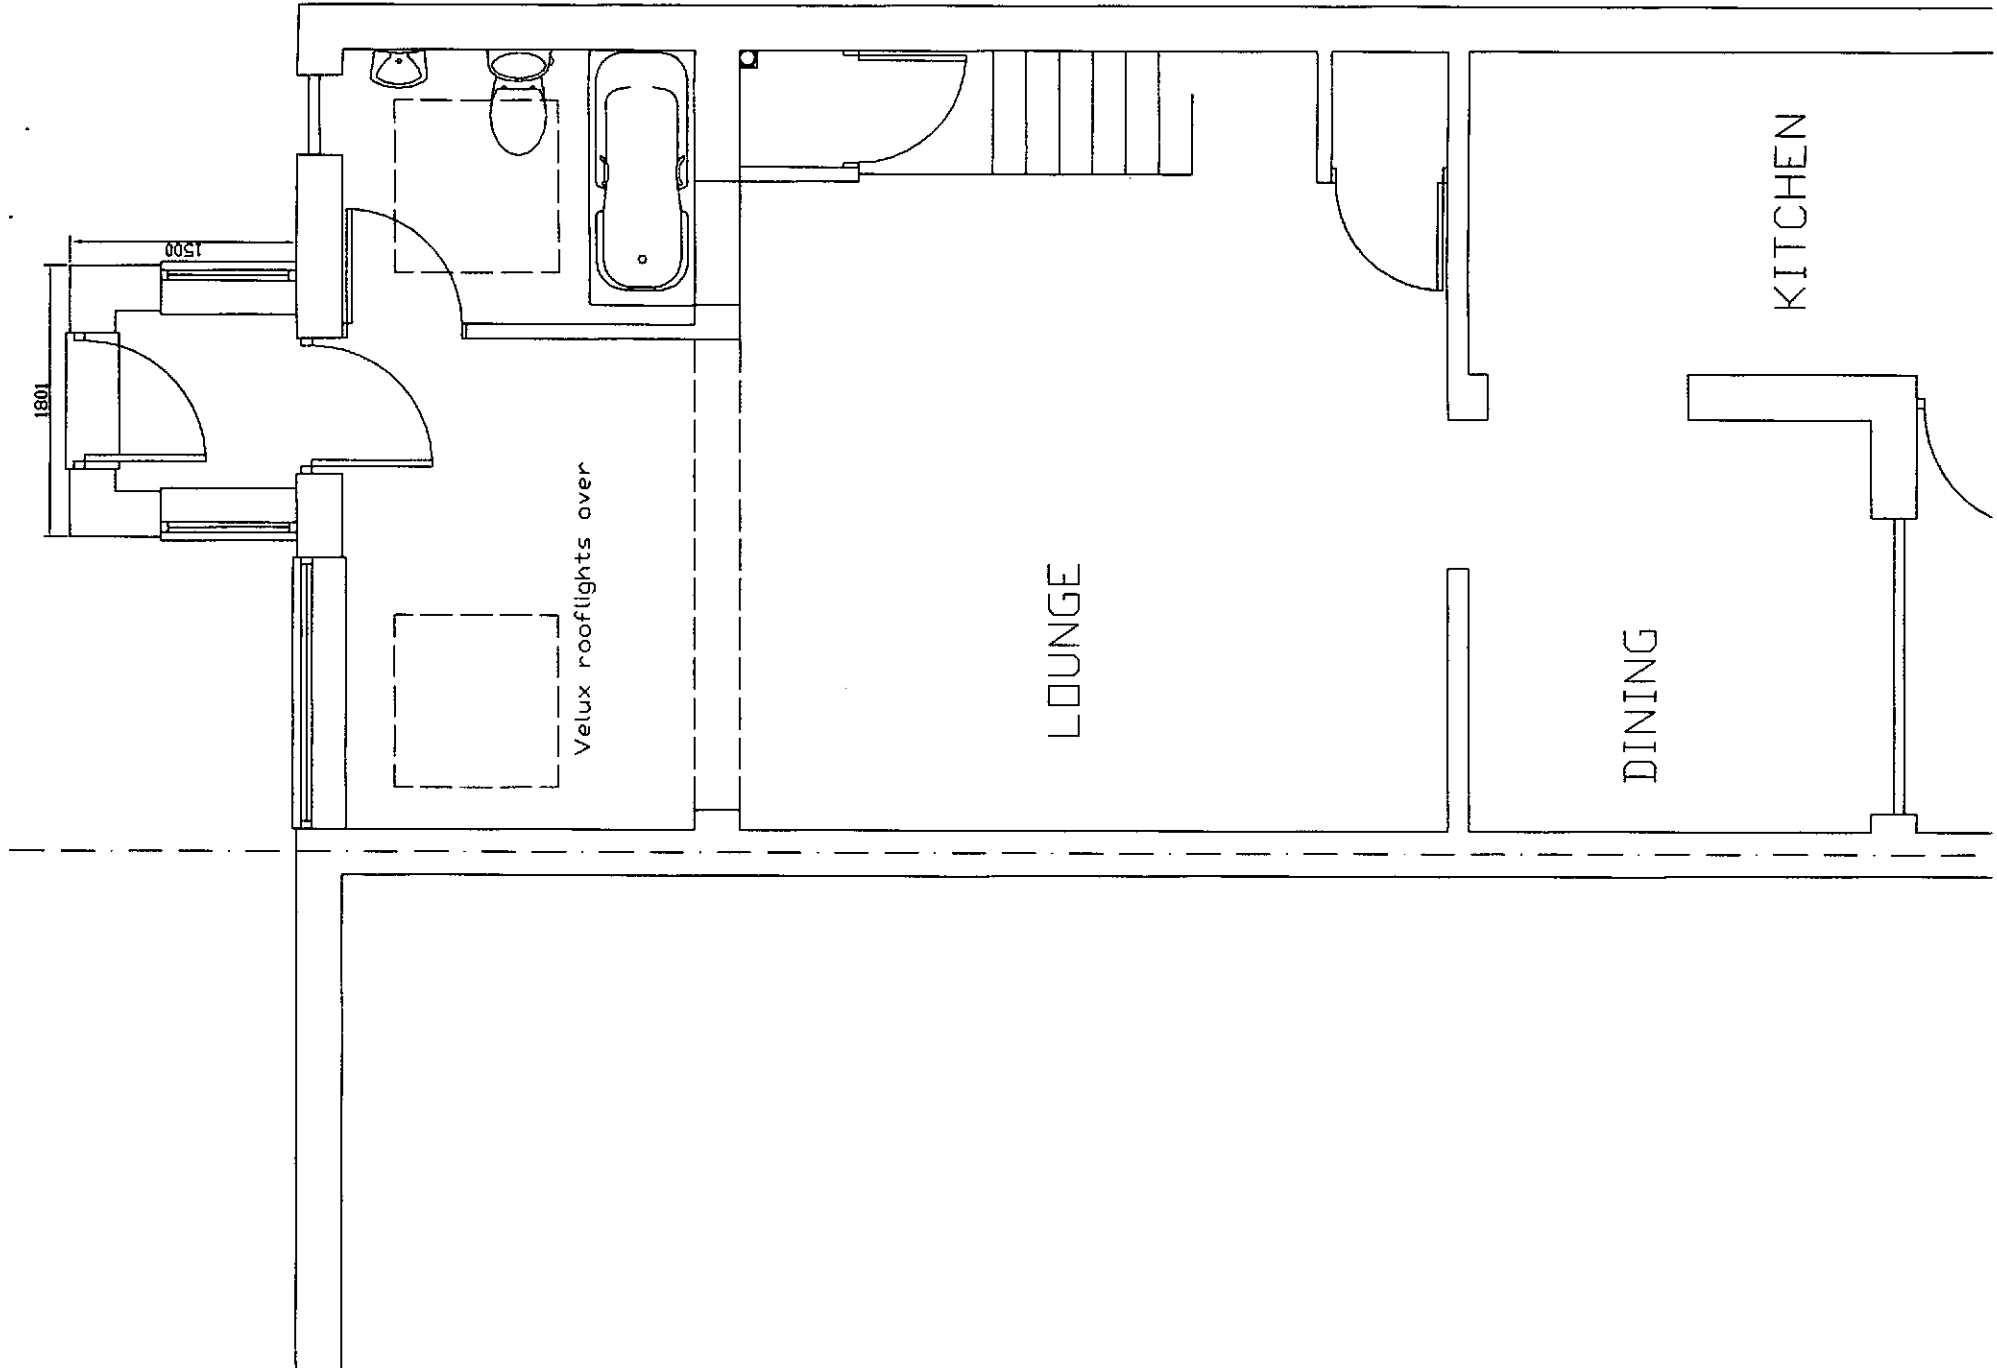

REVISIONS
Notes 1. These are computerised drawings for the purposes of obtaining planning & building regulations approvals & are based on certain overall measurements. 2. Dimensions shown must not be relied upon and must be checked on site and verified prior to commencement of work. 3. Where applicable this drawing is to be read in conjunction with other consultants' drawings & calculations. 4. Do not scale from these drawings except for planning purposes 5. Any Work undertaken prior to Planning and Building Regulations Approval is done so entirely at the Client/Contractors own risk © 2007 - T. Murray
TIM MURRAY MBENG BUILDING CONSULTANT  8 Shaw Close Middleton - on - Sea West Sussex, PO22 7TQ Tel: 01243 586273
PROJECT DETAIL 28, ALFRISTON CLOSE, FELPHAM, WEST SUSSEX, PO22 6QB
FRONT EXTENSION FOR: MR & MRS L. MASON
DRAWING SCALE PROPOSED GROUND FLOOR 1/50 DATE: NOVEMBER 2011 DRAWN: T. Murray DRAWING: 11/35/2 REVISION: