


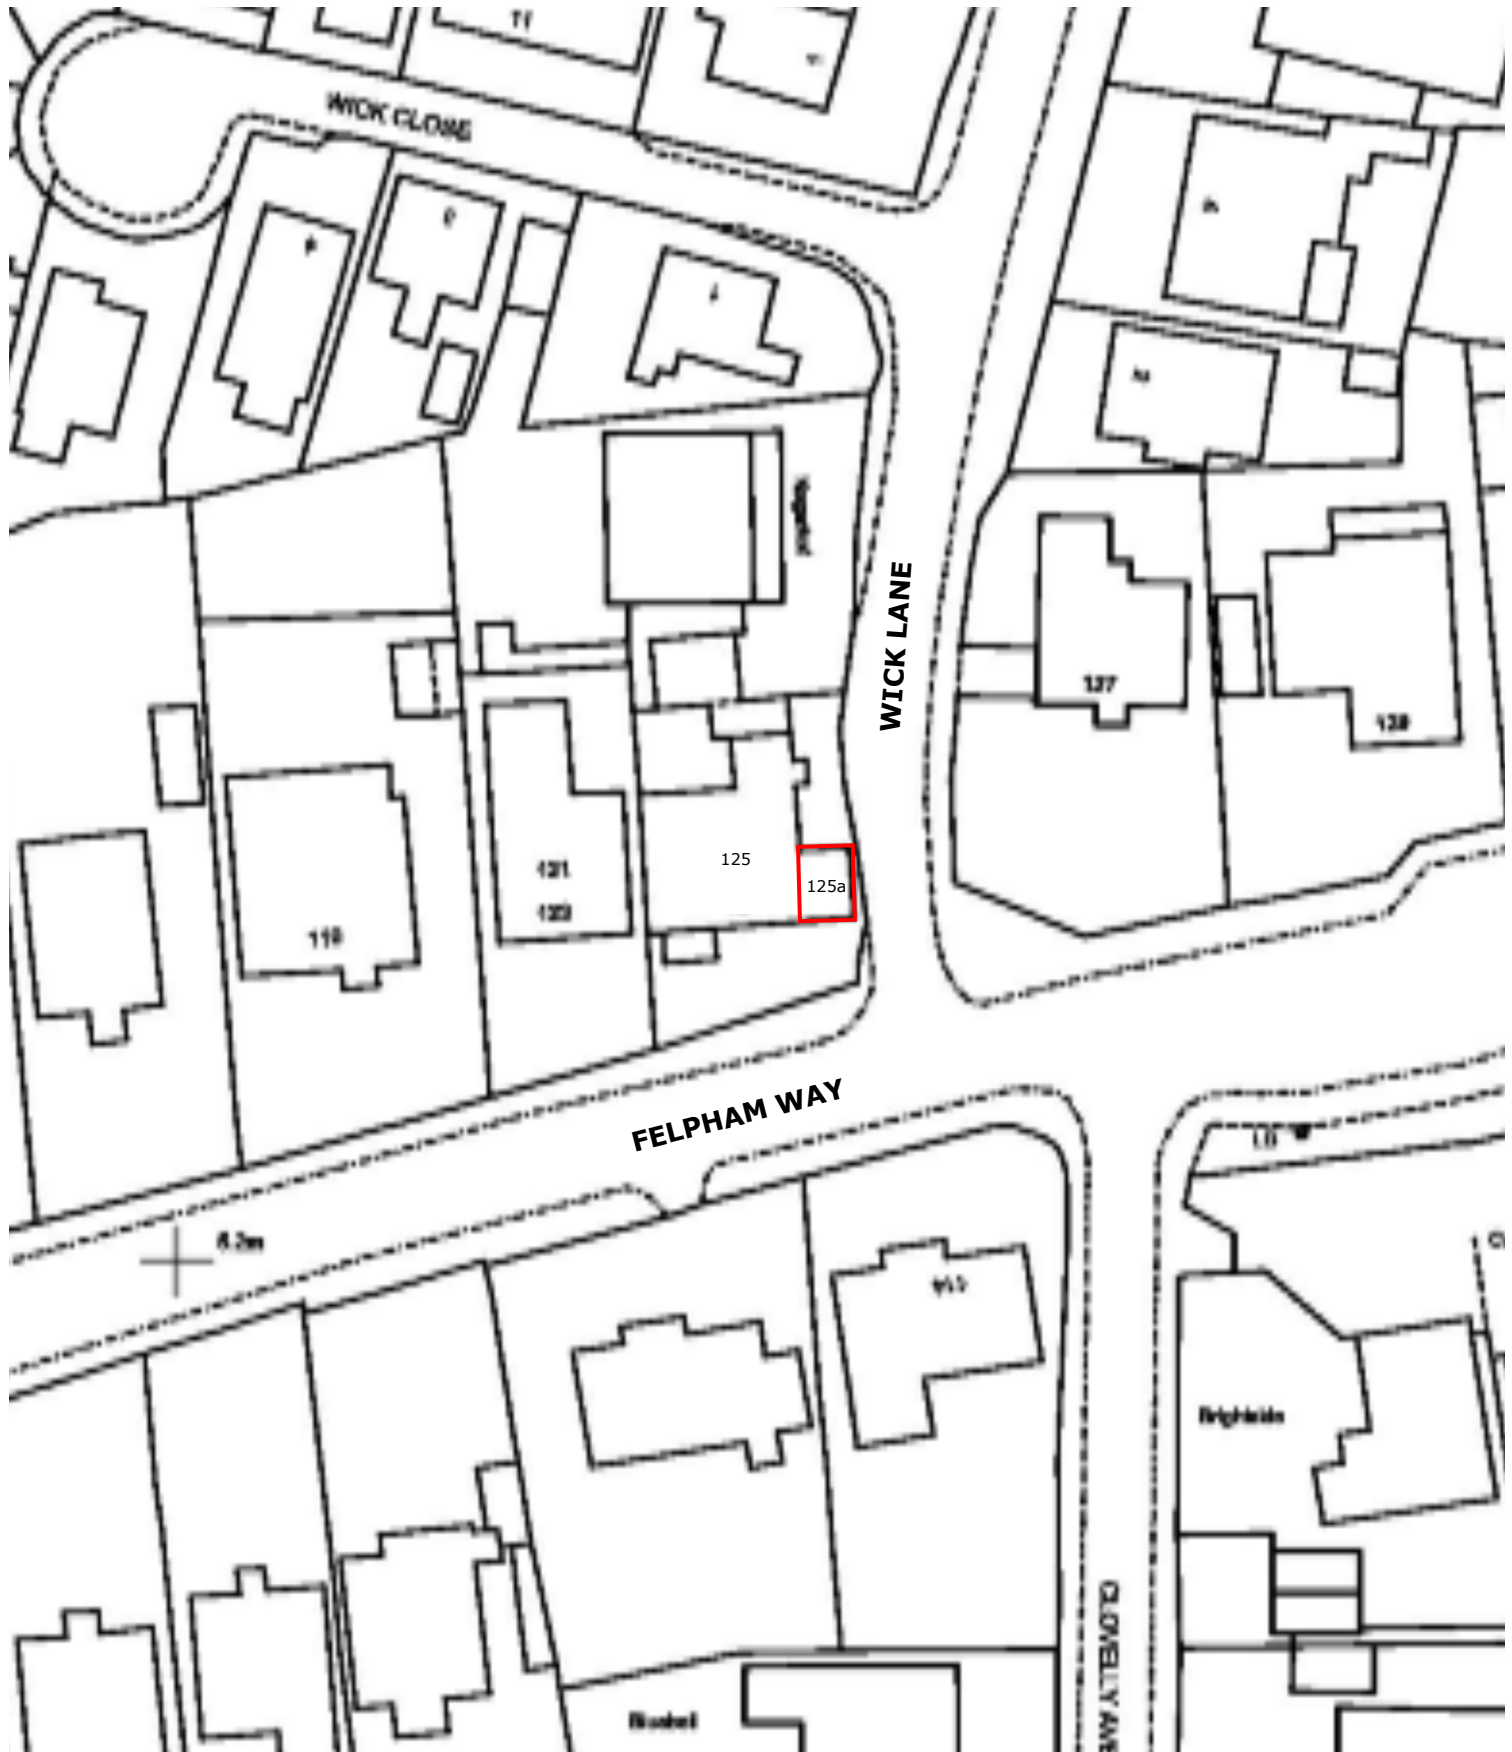

# BLOCK PLAN

125a Felpham Way  
Felpham  
Bognor Regis  
PO22 8QB


20/10/2021

Drwg No:  
DS/SKINBEAUTIFUL/03



**NORTH**

ARUN DISTRICT COUNCIL FP/234/21/PL

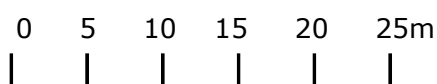

SCALE 1:500 @ A4