
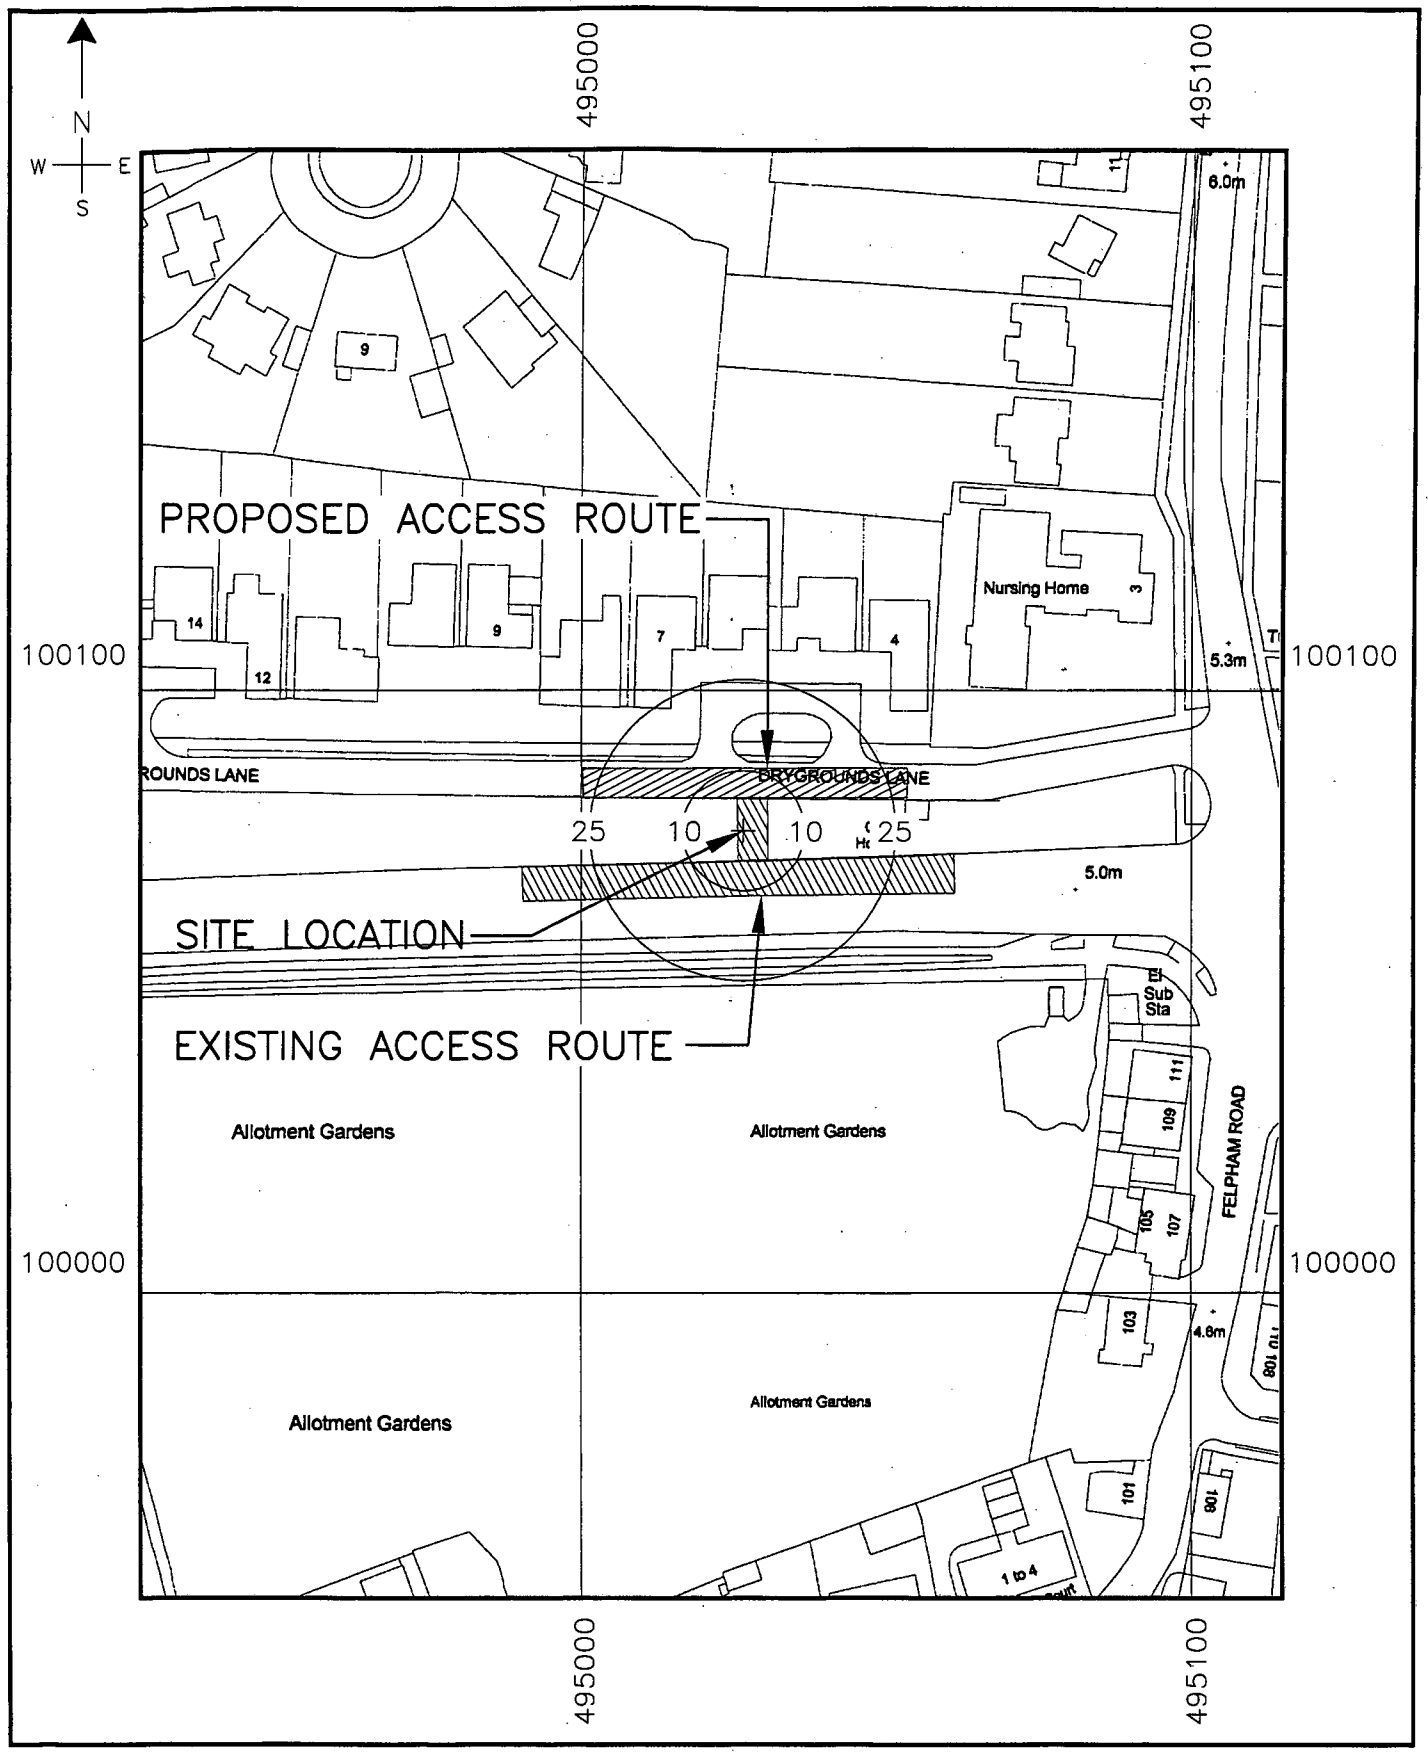


CONCESSION BOUNDARY
1:1250

0m 10m 20m 30m 40m 50m 100m

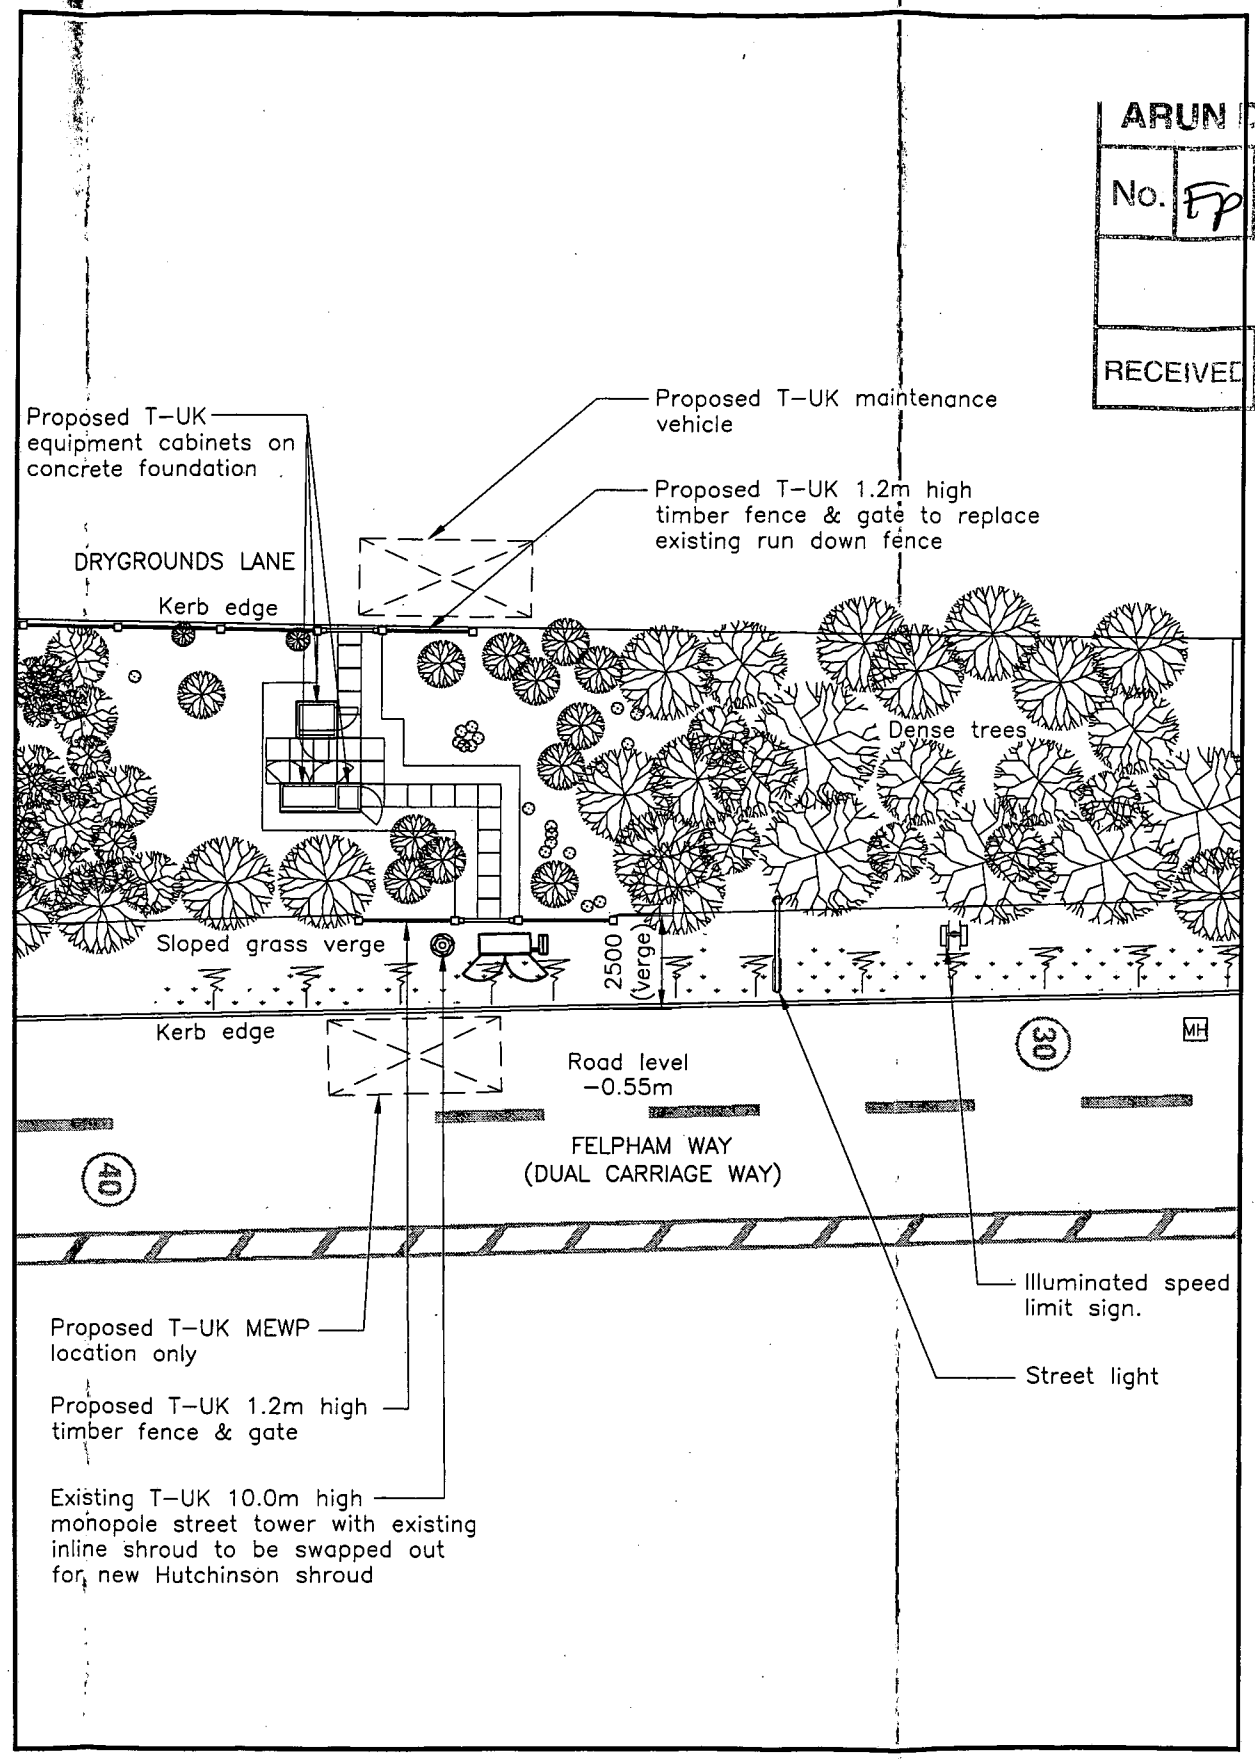

MEWP LOCATION
1:200

0m 2m 4m 6m 8m 10m

NOTES

ARUN DISTRICT COUNCIL

No.	FP	235	06	TEL
RECEIVED	28/9/06			

Rev	Drn	
Date	App	
Rev	Drn	
Date	App	

T-Mobile

T-Mobile (UK) Ltd

Registered Address: Hatfield Business Park, Hertfordshire. AL10 9BW.
Telephone : +44 (0)1707 31 5000 Facsimile : +44 (0)1707 28 9301
Registered No. 02382161

Site Name and Address
FELPHAM WAY
BOGNOR REGIS
WEST SUSSEX

Post Code P022 8PS

Drg Title
FIX IT
DRAWING

Stappard Howes
Heriot House
Heriot Road
Chertsey, Surrey
KT16 9DT
Telephone 01932 575 900 Fax 01932 575 901

Cell No. 71646

Status PLANNING

Scale				Size
AS SHOWN				A3
Drawn BJB	Checked JL	Approved IDS	Date 27.07.06	

Drawing No. 1222/053/006 Revision

ARUN DISTRICT COUNCIL: FP/235/06/TEL 28/09/2006