


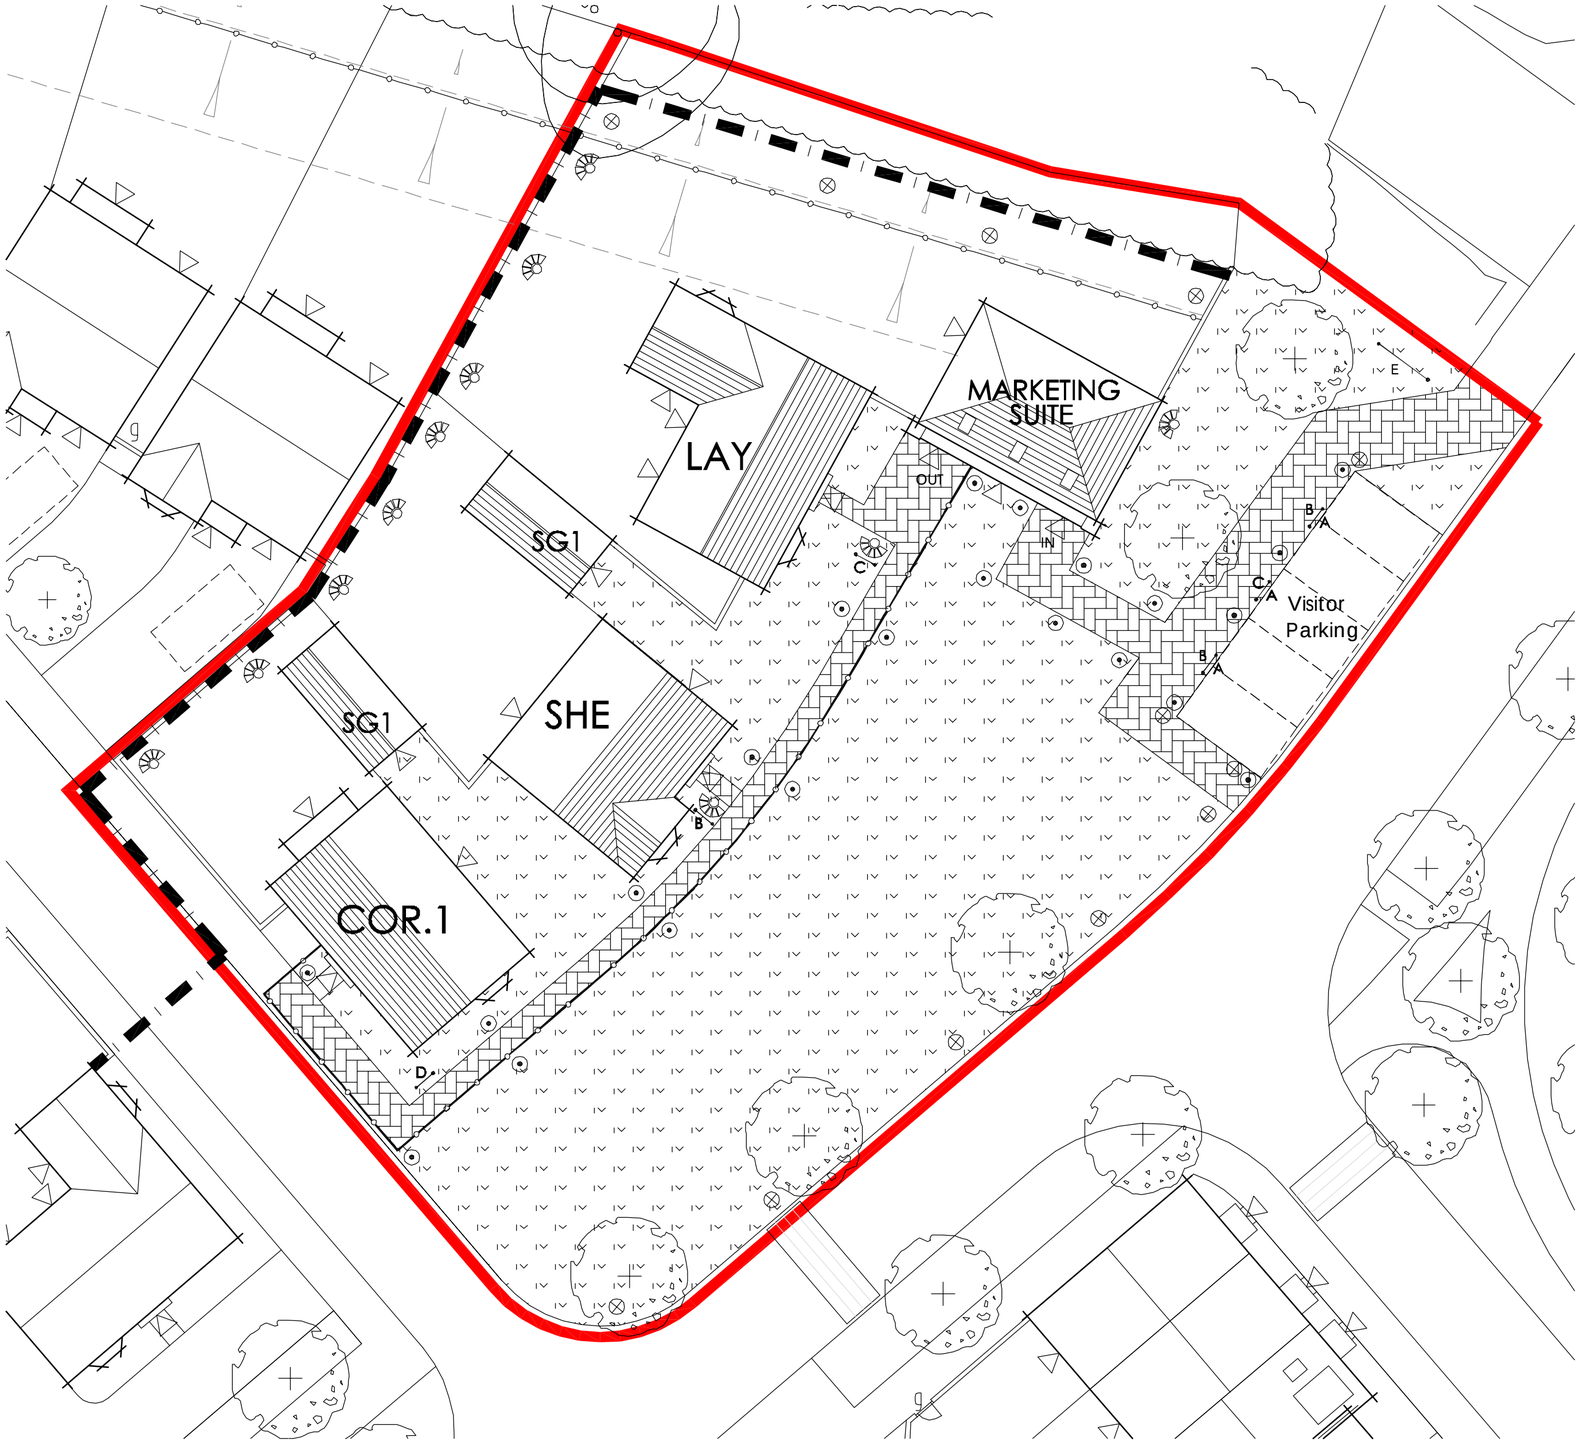


Drawn by: CMI Checked by:

Date: OCT'13

© This drawing and the works depicted contains information that is the copyright of Carlton Design Partnership Ltd. This drawing may also contain copyrighted information of third parties. This drawing or part thereof may not be reproduced, re-used or altered except with the written permission of the originators. No liability will be accepted for amendments made by third parties. Scaled measurements must not be taken from this drawing. Any discrepency or disparity must be notified to the originator in writing. This drawing may contain Ordnance Survey Data that is subject to Crown Copyright. All Rights reserved.

Revisions
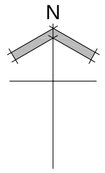
| Rev | Date | Drawn | Checked |
|---|---|---|---|
| A | 11/11/13 | LMH | |
| UPDATED AS CLIENT COMMENTS. | | | |
| B | 12/12/13 | CMI | |
| SIGNAGE DETAIL ADDED. | | | |

# Legend

- Signage
- Application Boundary
- Railings
- Site Hoarding
- Uplighters
- Bollard Lighting
- Flag Pole
- Landscaping
- Block Paving

A Sign Type A. Visitor Parking.

B Sign Type B. 5 Year Warranty.

C Sign Type C. Part Exchange.

D Sign Type D. Help to Buy.

E Sign Type D. Welcome Monolith

Project:
FELPHAM
WEST SUSSEX
PHASE 5.A, REPLAN

Drawing Title:
SALES ARENA.

Client:

BARRATT HOMES built around you

DAVID WILSON HOMES

carlton design partnership

selwyn house, 32a castle way, southampton, so14 2aw tel: 023 8071 9400
carlton design partnership ltd reg:7326414 registered office: 7 trinity 161 Old Christchurch Rd BH1 1JU

1:200 0 2 4 8 14 20.M.

Scale: 1:200 @ A2

Drg No: PLAN-SALES/PH.5A/121114 Rev: B

\\SERVER1\DESIGN\CURRENT PROJECTS\BARRATT SOUTHAMPTON\D121114 FELPHAM PHASE 5A REPLAN\SALES ARENA\SALES ARENA_PH 5A REPLAN REV B

ARUN DISTRICT COUNCIL FP/235/13/A