
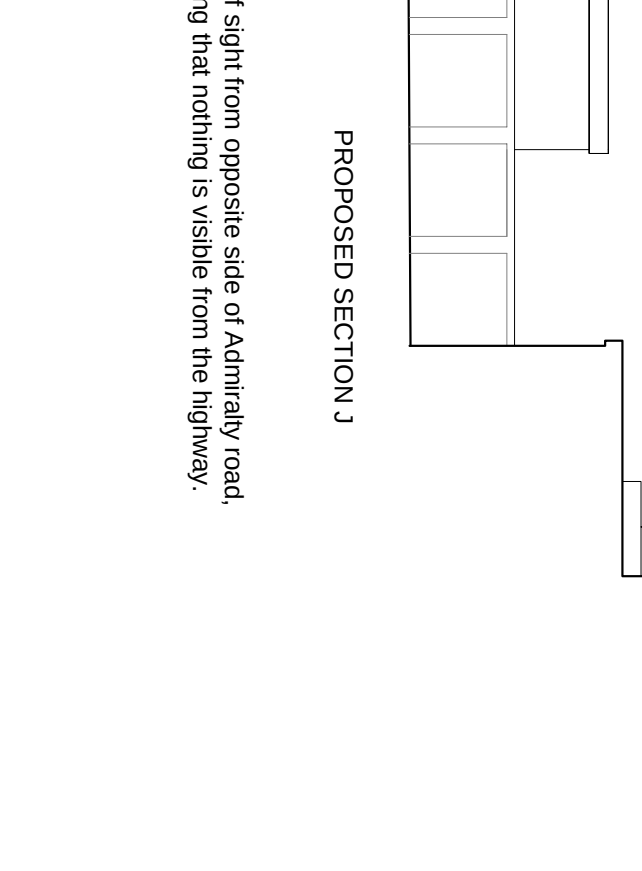
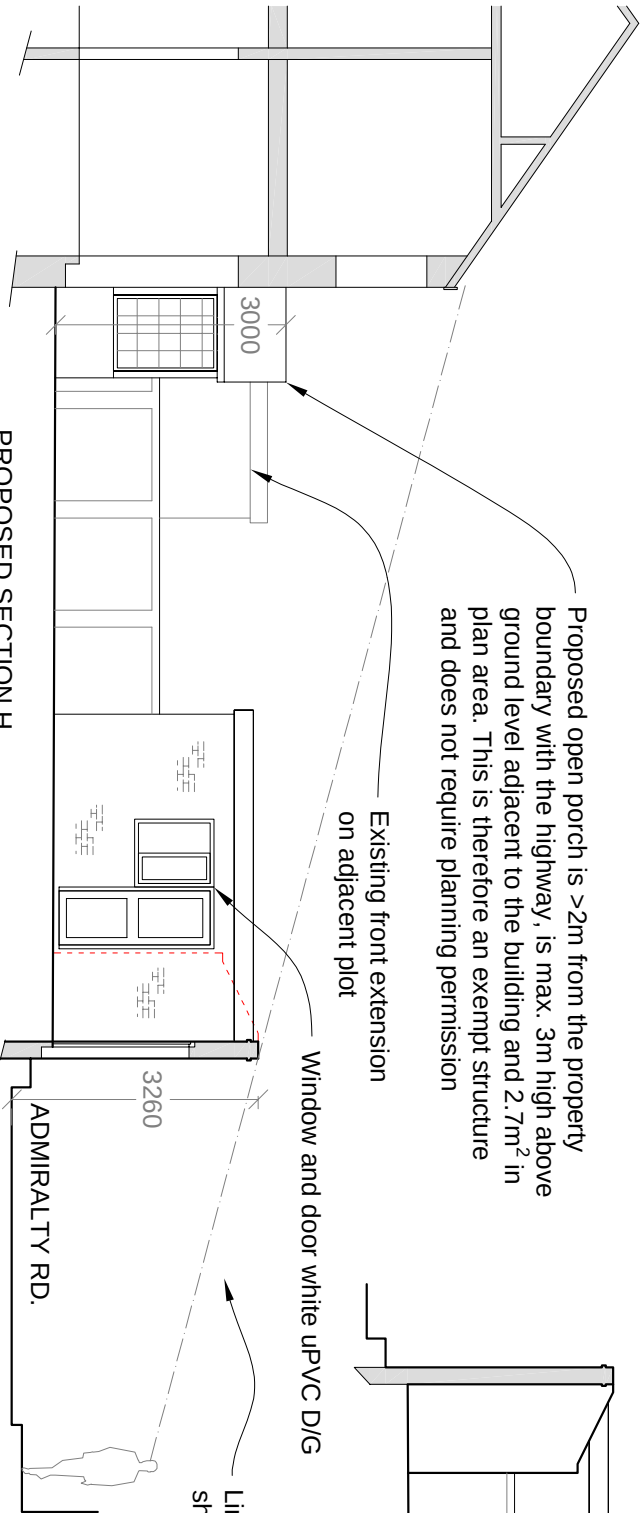
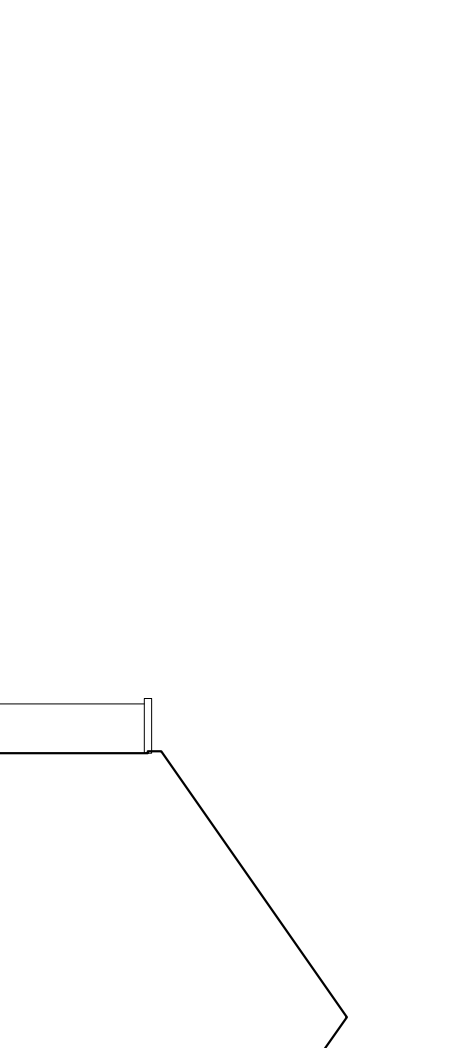
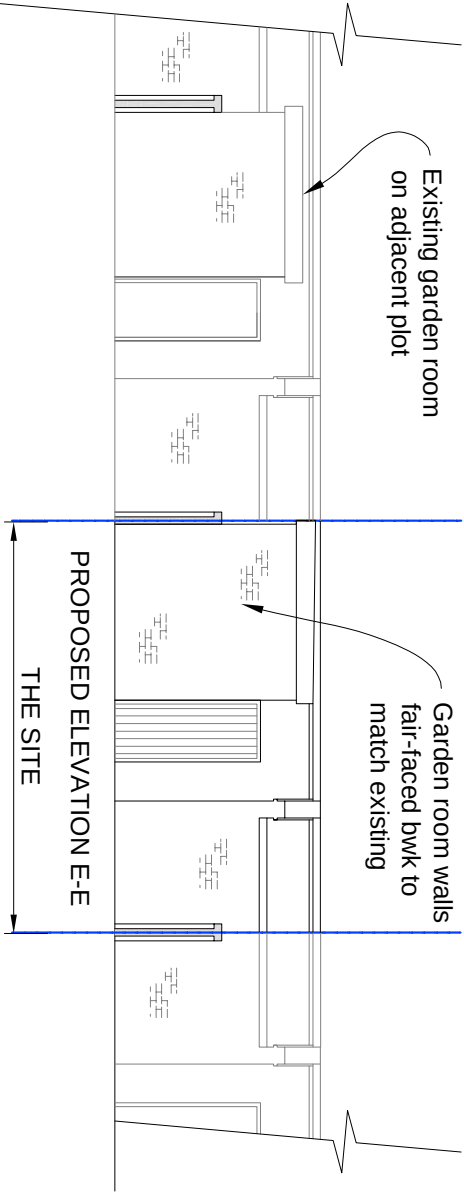
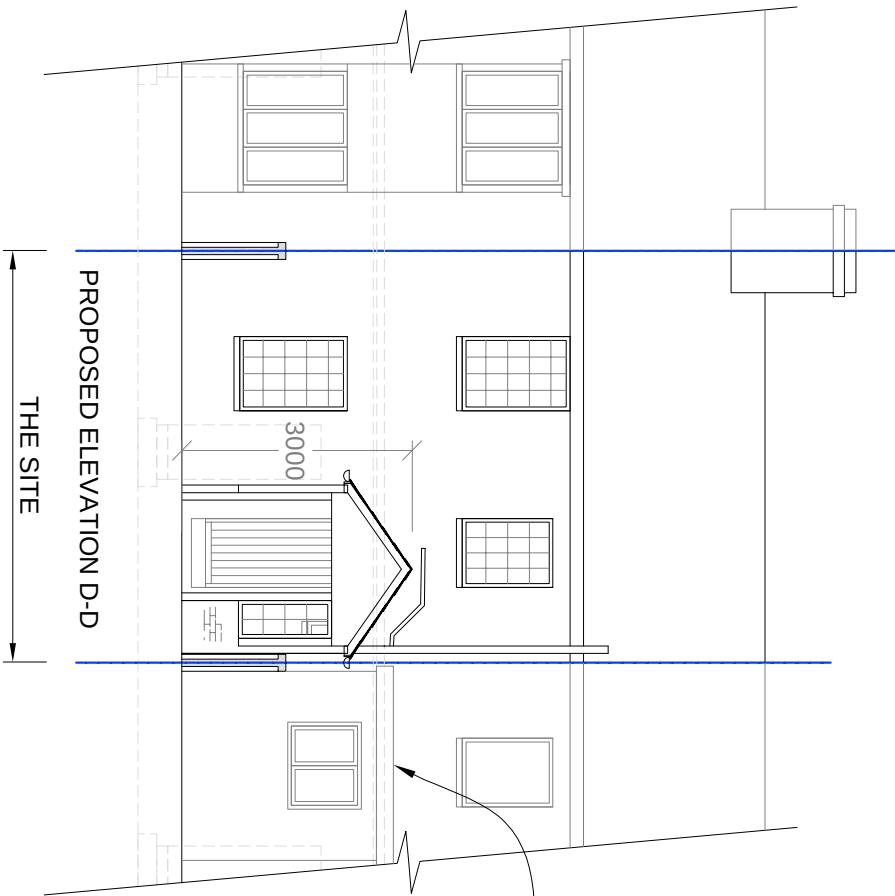


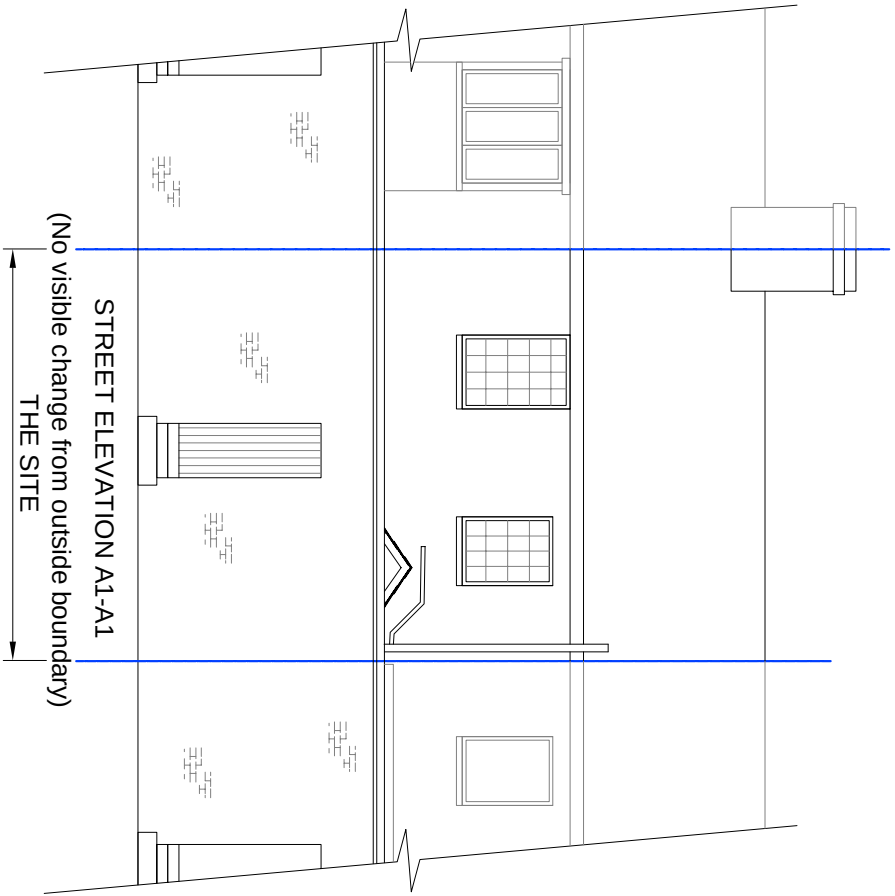

Existing front extension  
on adjacent plot

REVISIONS  
Ordinance Survey Licence number 100045702  
(c) Crown copyright 2017. All rights reserved.

**NOTES**  
1. These are computerised drawings for the purposes of obtaining planning & building regulations approvals & are based on certain overall measurements. They do not constitute working drawings.  
2. Distortion and uneven walls etc. have been ignored with some average measurements.  
3. Dimensions shown must not be relied upon and must be checked on site and verified prior to commencement of work.  
4. Where applicable this drawing is to be read in conjunction with other consultants' drawings & calculations.  
5. Do not scale from these drawings, except for planning purposes.  
6. Any Work undertaken prior to Planning and Building Regulations Approval is done so entirely at the Client's/Contractor's Risk.  
7. The Client is reminded of their obligations under the Party Wall etc. Act 1997 where appropriate.  
(c) 2017 - A.H.Sutcliffe

**SUTCLIFF CONSULTANTS Ltd**  
Chartered Building Engineers,  
Surveyors & Architectural Consultants  
11 Crossbush Road  
Felpham, Bognor Regis  
West Sussex, PO22 7LS  
Tel: 01243 586004  
Fax: 08708 793194  
Mob: 07799 393250  
Email: mail@sutcliffeconsultants.co.uk

**PROJECT DETAIL**

13 Old Coastguards  
Admiralty Road  
Bognor Regis  
Garden Room  
FOR: Graham

**DRAWING SCALE:** 1:100 @A3  
Proposed Elevations  
DATE: Oct 2019  
DRAWN: A. H. Sutcliffe  
DRAWING: 1916-I-02

REVISION: