
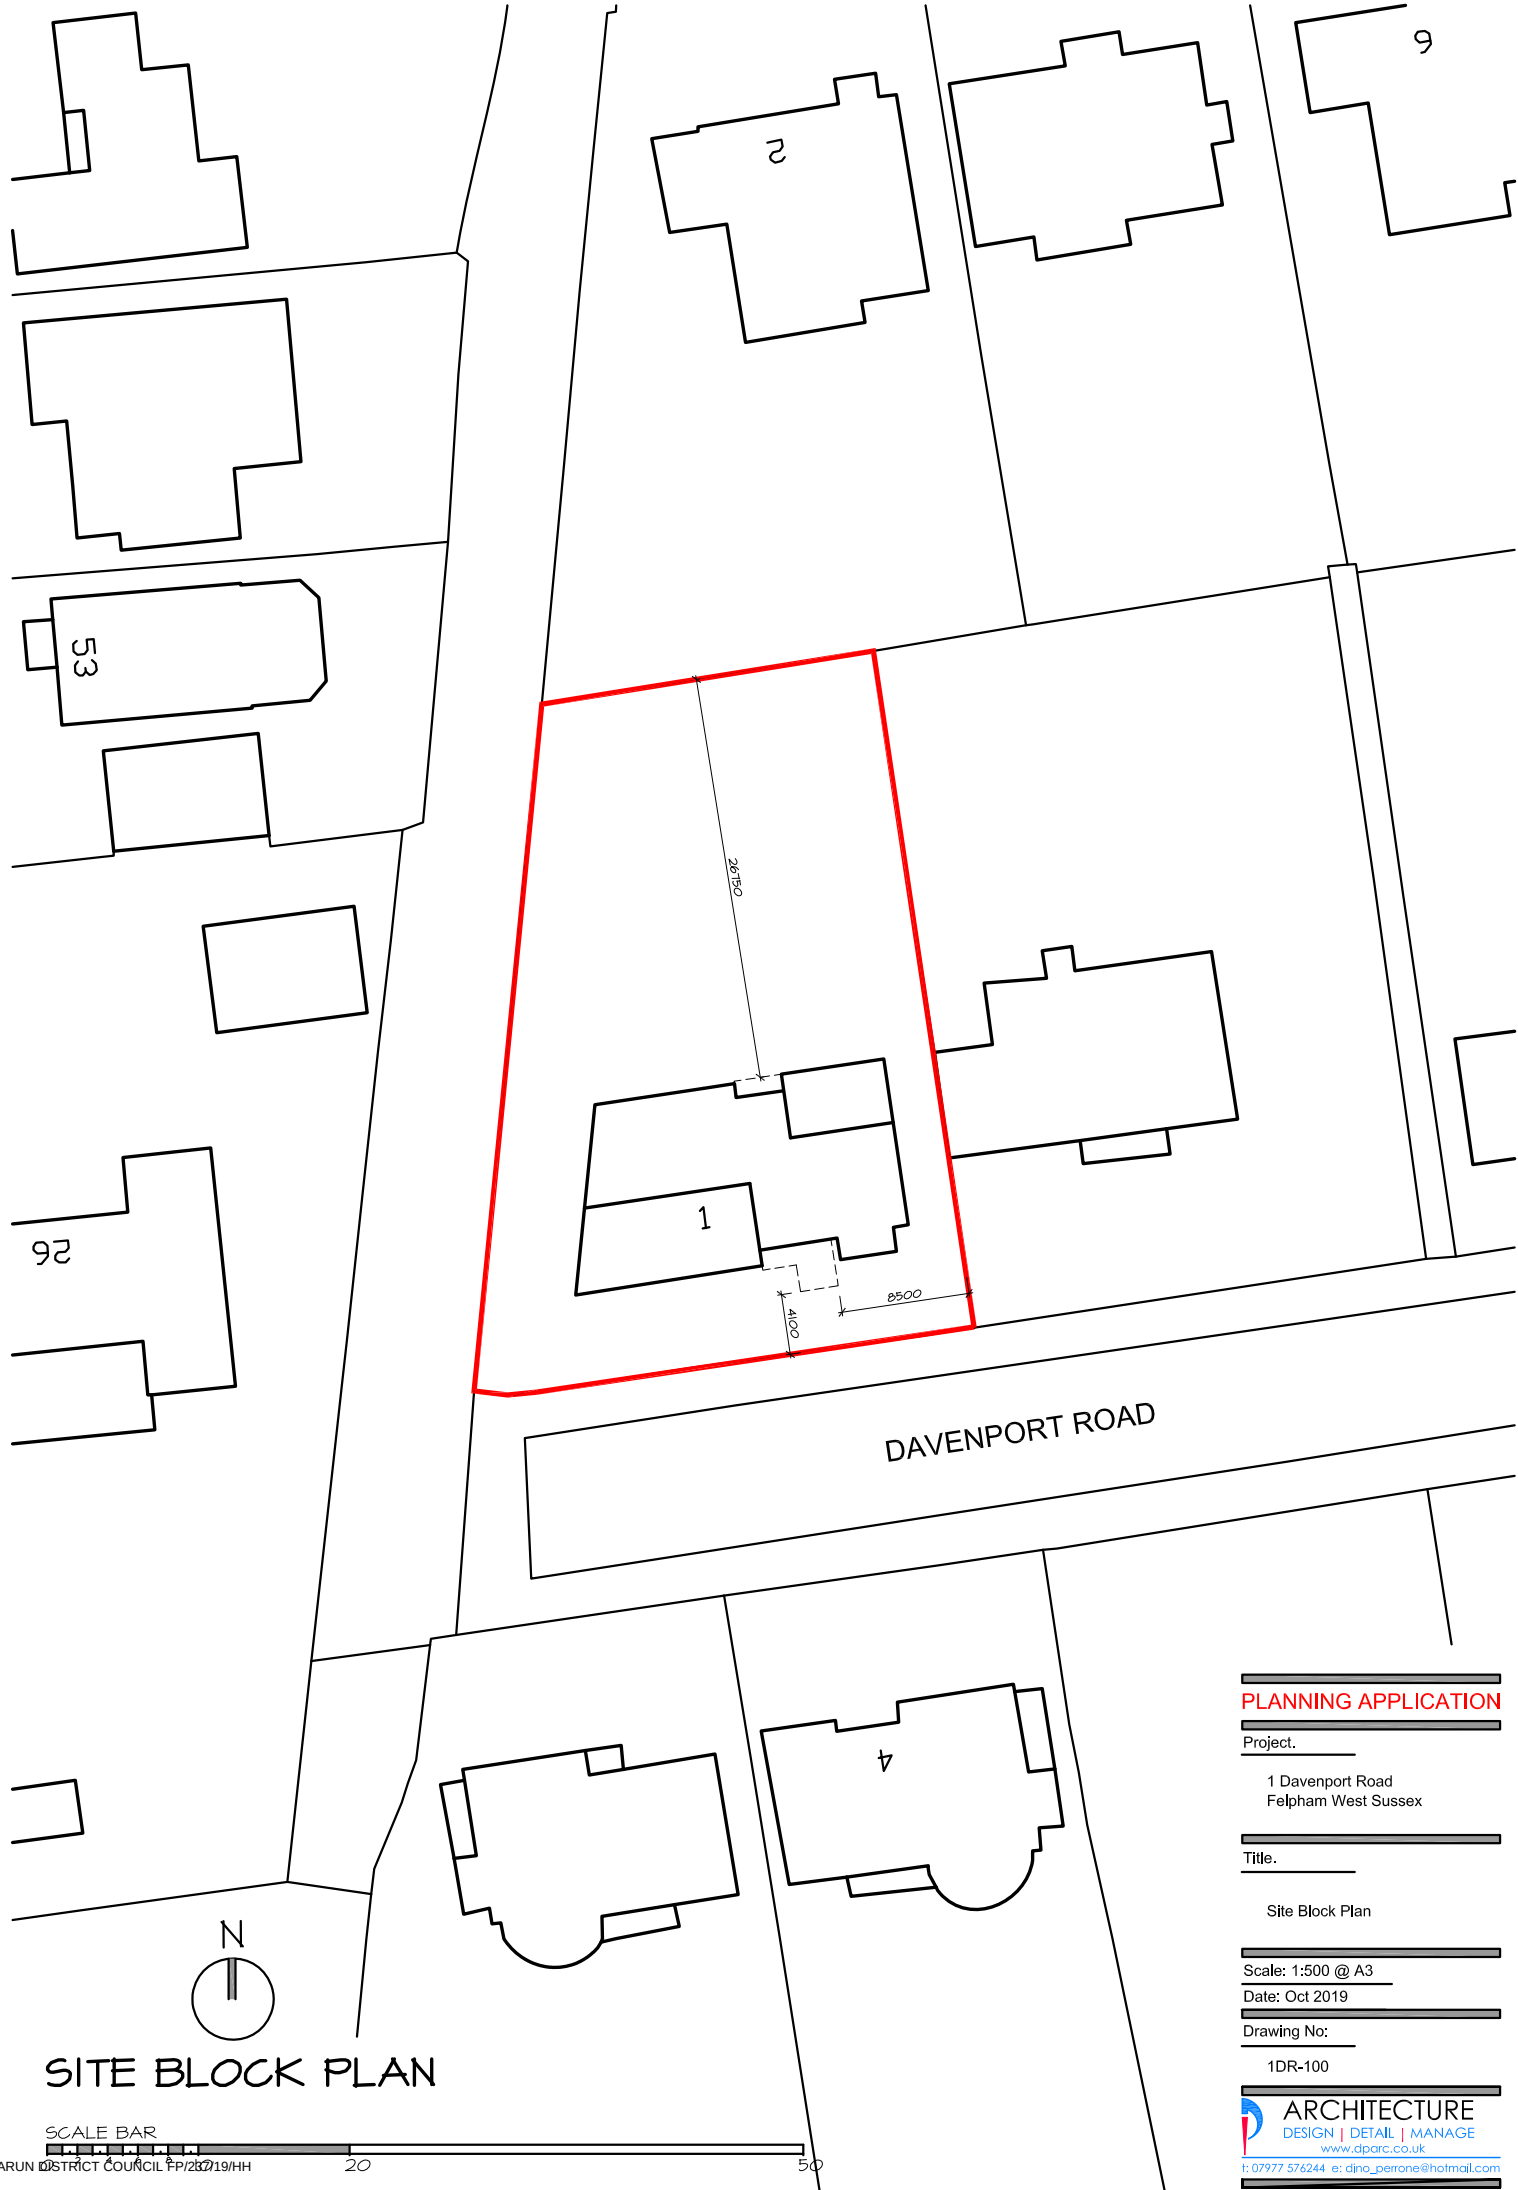


SITE BLOCK PLAN

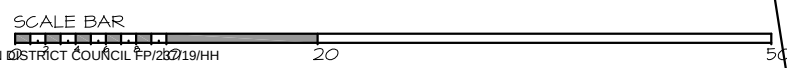

PLANNING APPLICATION

Project. _____

1 Davenport Road
Felpham West Sussex

Title. _____

Site Block Plan

Scale: 1:500 @ A3

Date: Oct 2019

Drawing No: _____

1DR-100

ARCHITECTURE
DESIGN | DETAIL | MANAGE
www.dparc.co.uk
t: 07977 576244 e: djno_perone@hotmail.com