





PROPOSED NORTH (FRONT) FACING ELEVATION
Sc. 1:100

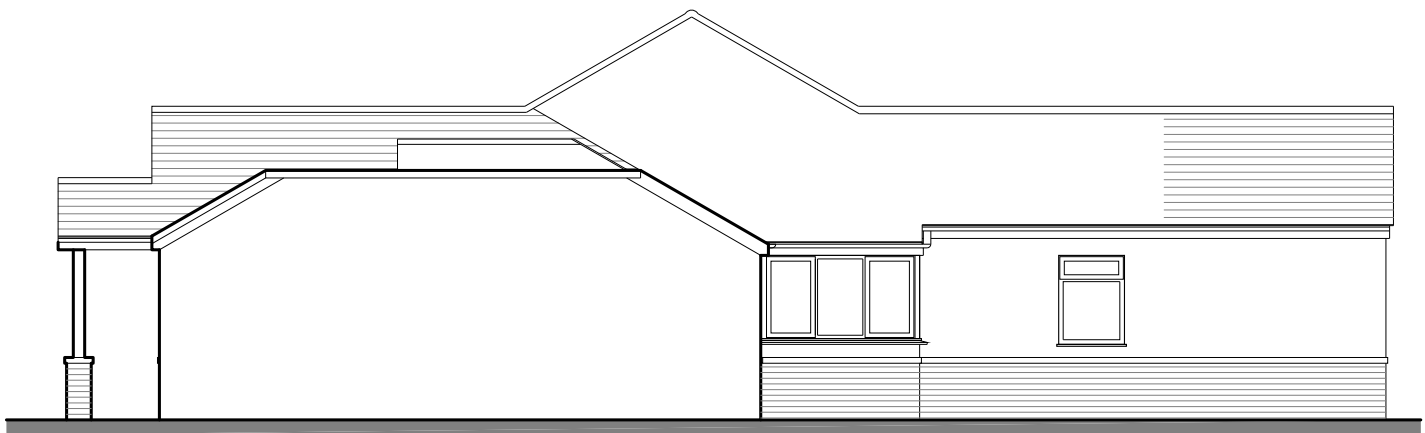



PROPOSED WEST FACING ELEVATION
Sc. 1:100

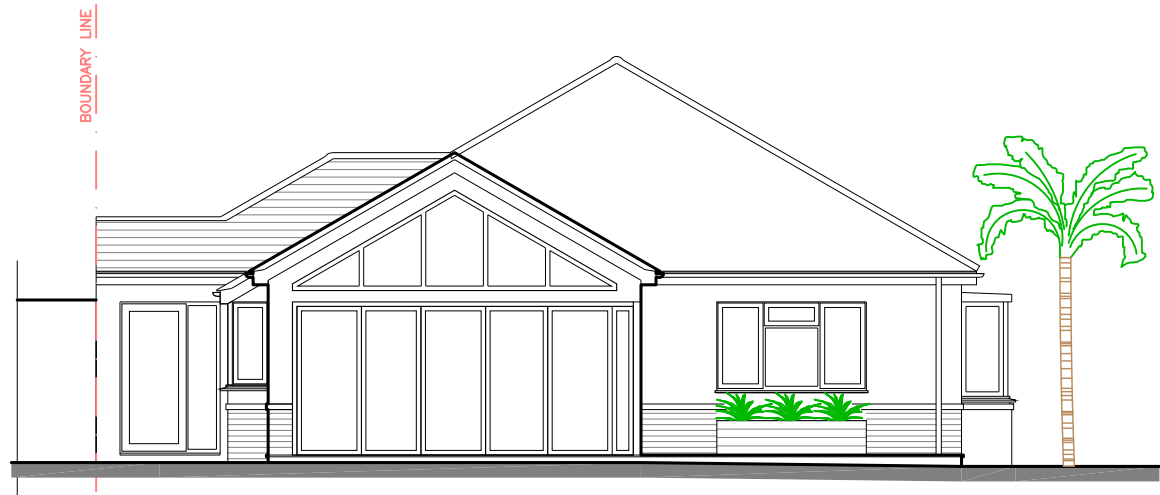



PROPOSED SOUTH FACING ELEVATION
Sc. 1:100



PROPOSED EAST FACING ELEVATION
Sc. 1:100

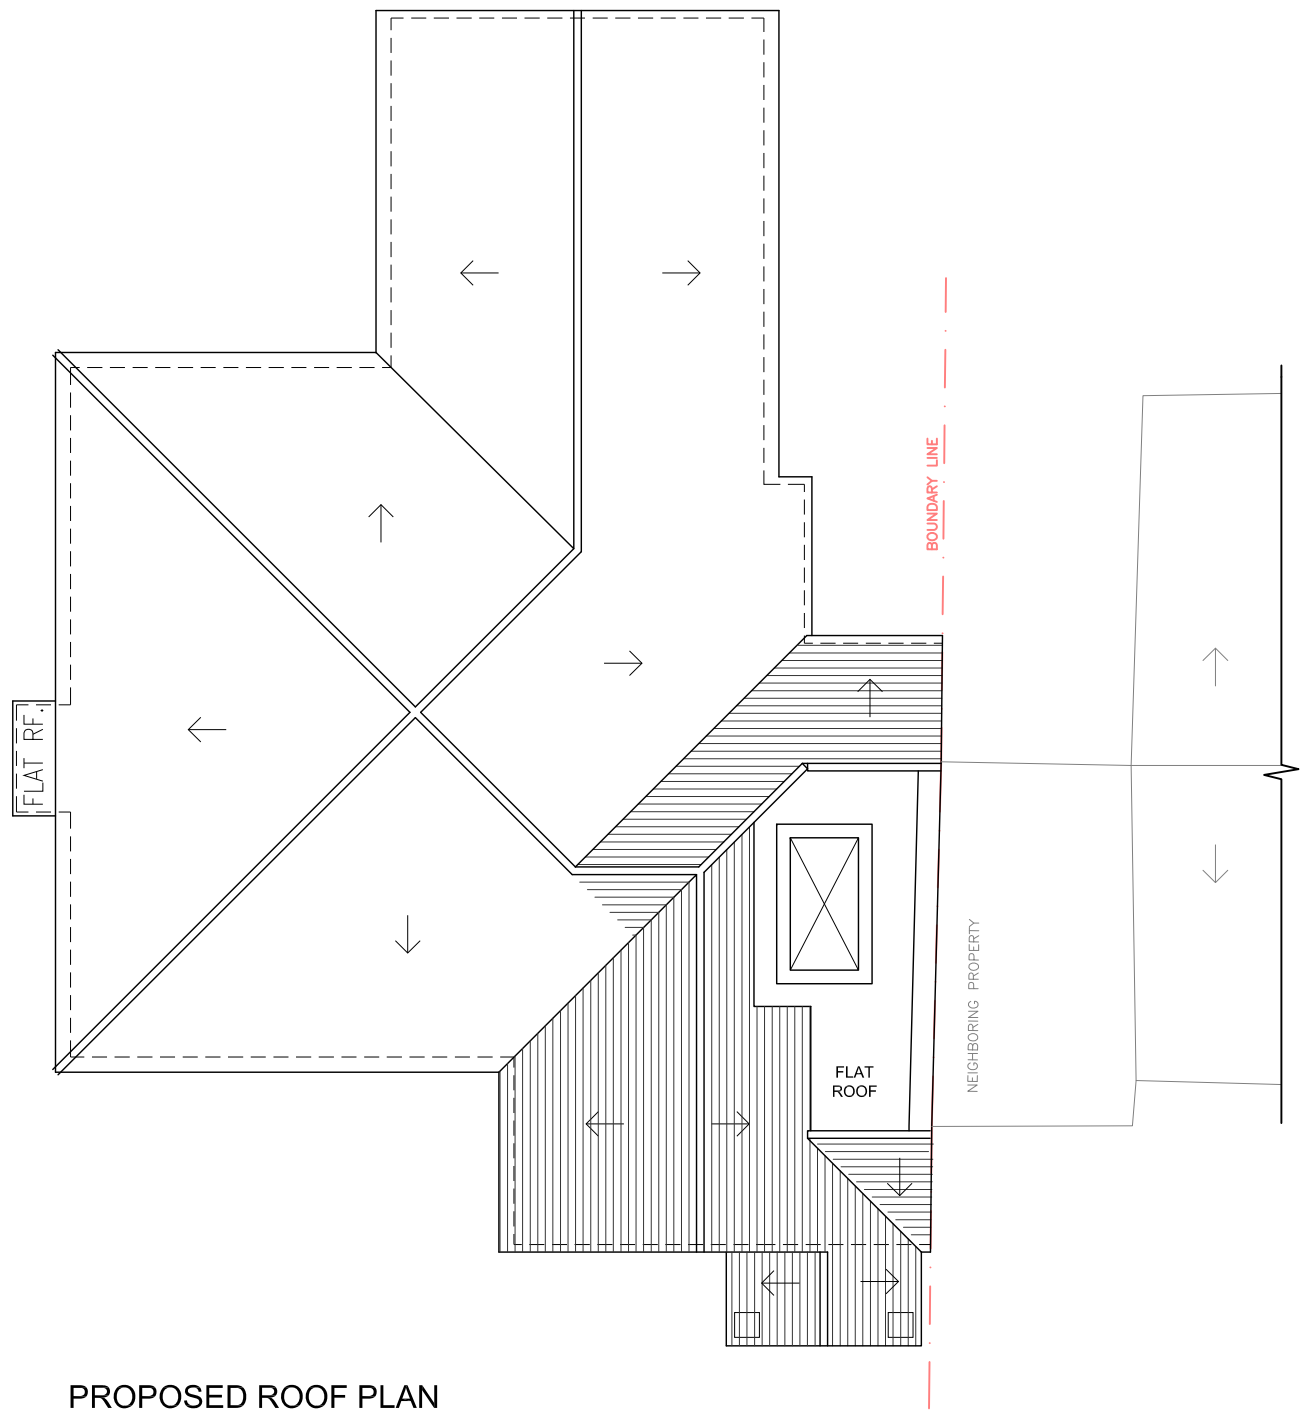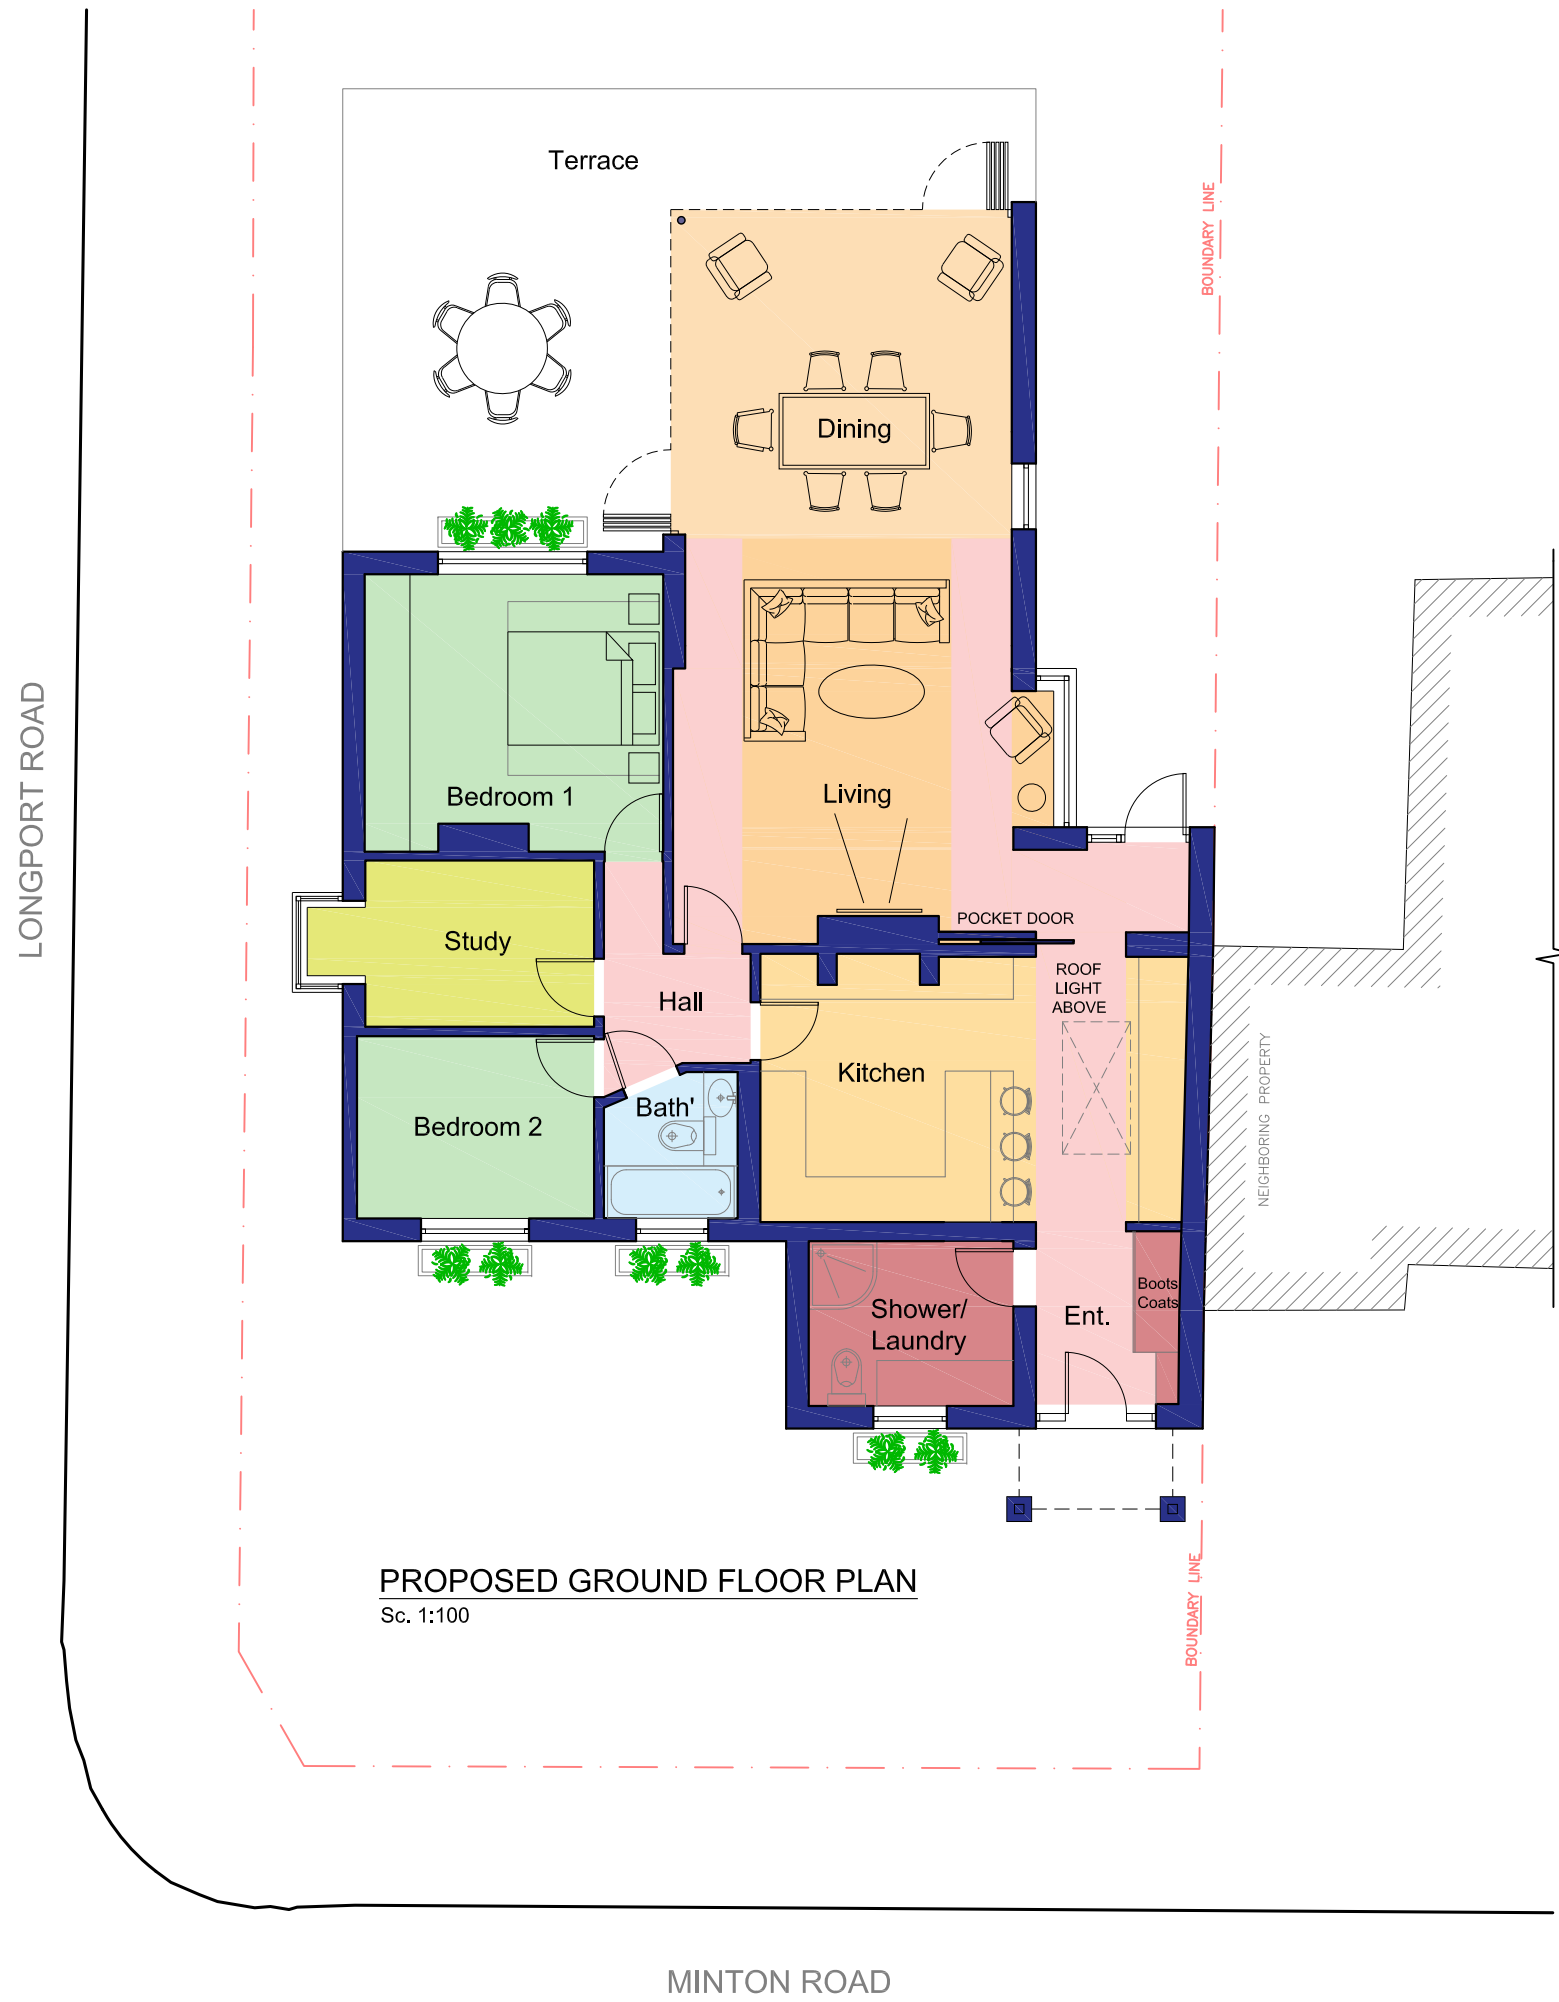

Revisions:

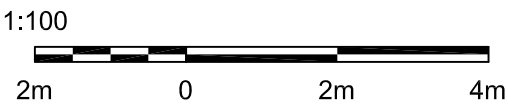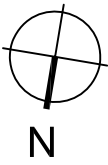

Suite 6a
Church House,
94 Felpham Road
Felpham
West Sussex,
PO22 7PG
TEL: 01243 822081

Architectural
Services
Planning
Building Regs
On Site Supervision
Landscape Design

e-mail: info@jjrdesigns.com

Client:
MR & MRS WALKER

Project:
42 MINTON ROAD
FELPHAM, BOGNOR REGIS
WEST SUSSEX, PO22 7JN

Drawing Title:
PROPOSED PLANS AND ELEVATIONS

Issue status:
Outline proposals ☐ Production information ☐ Scheme design ☐
Tender drawing ☐ Detail design ☐ Contract drawing ☐

Scale: 1:100 @A1	Drawn: A. Stegarescu	Checked: R. Stefanski	Date: 21.09.2021
Job No: 1517	Drawing No: PL 104	Revision:	