



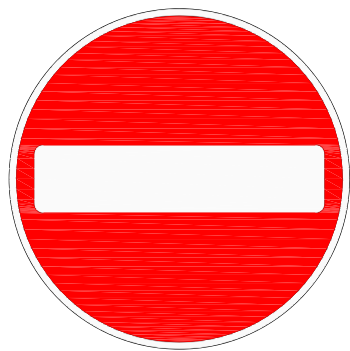

NO ENTRY TO VEHICULAR TRAFFIC 750 DIA TO DIAG 616

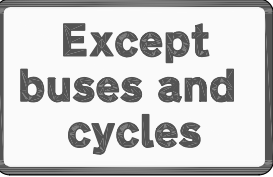

SUPPLEMENTARY PLATE TO DIAG 954.3 X HEIGHT 50


SIGN 'A' DETAILS



STOP SIGN 750 DIA TO DIAG 601.1

SIGN 'B' DETAILS

NOTE:
ALL SIGNS TO BE MOUNTED A MINIMUM OF 2100mm FROM THE UNDERSIDE OF THE SIGN TO THE PAVEMENT
ALL SIGNS TO BE EXTERNALLY ILLUMINATED

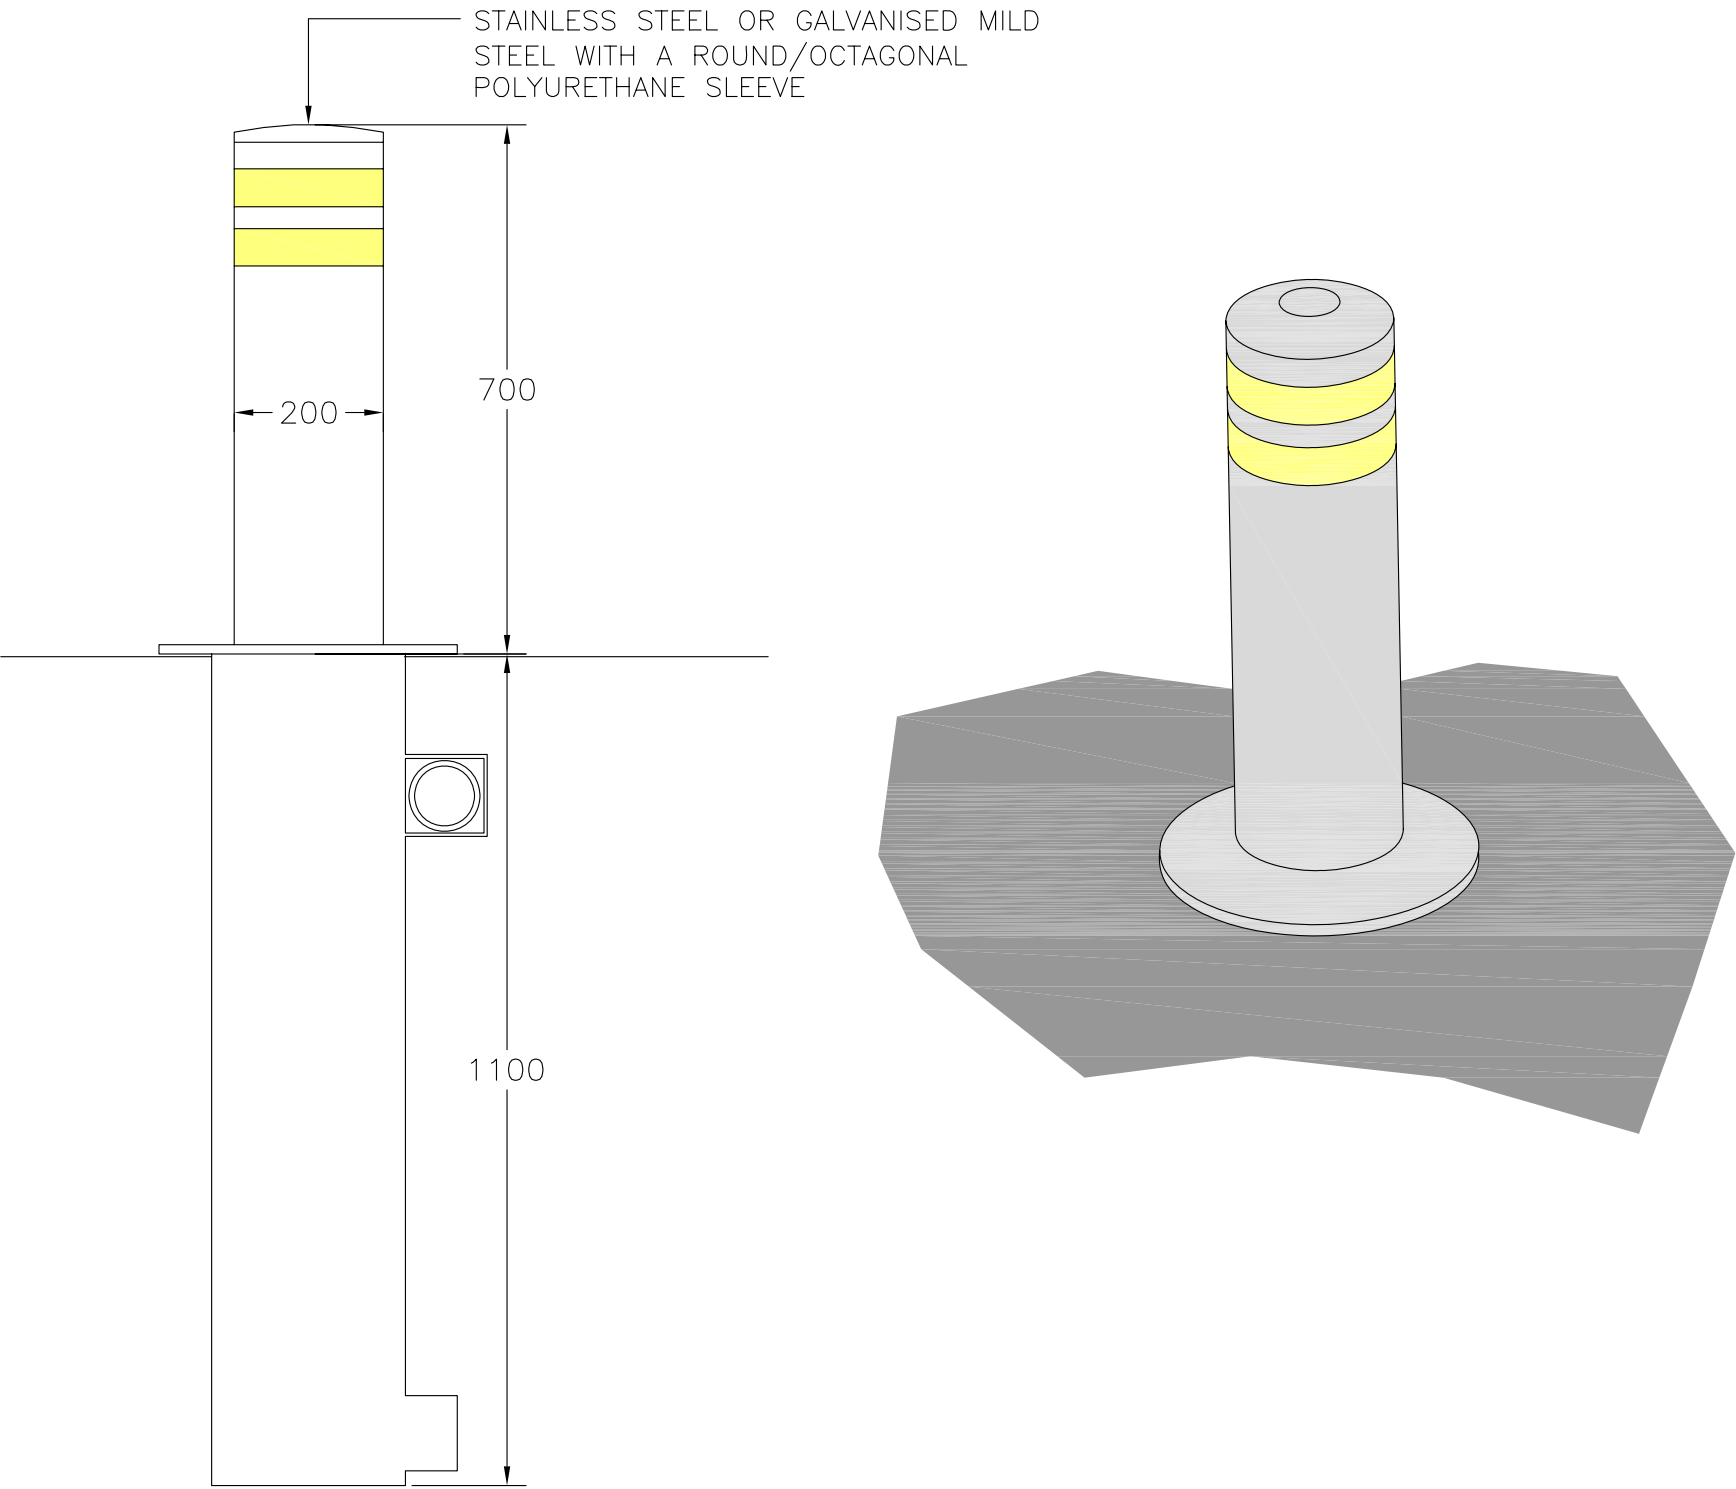

PROPOSED AUTOMATIC RISING BOLLARD DETAIL
Scale: 1/10

- Key
- VP200 AUTOMATIC BOLLARDS
 - TRAFFIC INDICATORS
 - STATIC BOLLARDS
 - APPROACH LOOPS
 - SAFETY LOOP

C	16-05-08	Drawing updated following Stage 1 Safety Audit	SH
B	08-05-08	Additional information added following meeting with WSCC	SH
A	16-04-08	Additional bollard information added	SH
REV. No.	DATE	DESCRIPTION	INITIALS
Client			
		MJA CONSULTING CIVIL AND STRUCTURAL ENGINEERS 58-62 Ock Street, Abingdon Oxon, OX14 5BZ Tel: 01235 555173 Fax: 01235 523226	
Project		Felpham, Bognor Regis	
Title	Scale	Date	Drawing No.
	As shown	Aug 07	4180:07
Checked		Drawn	Rev
		PPB	C