


STAFF PARKING

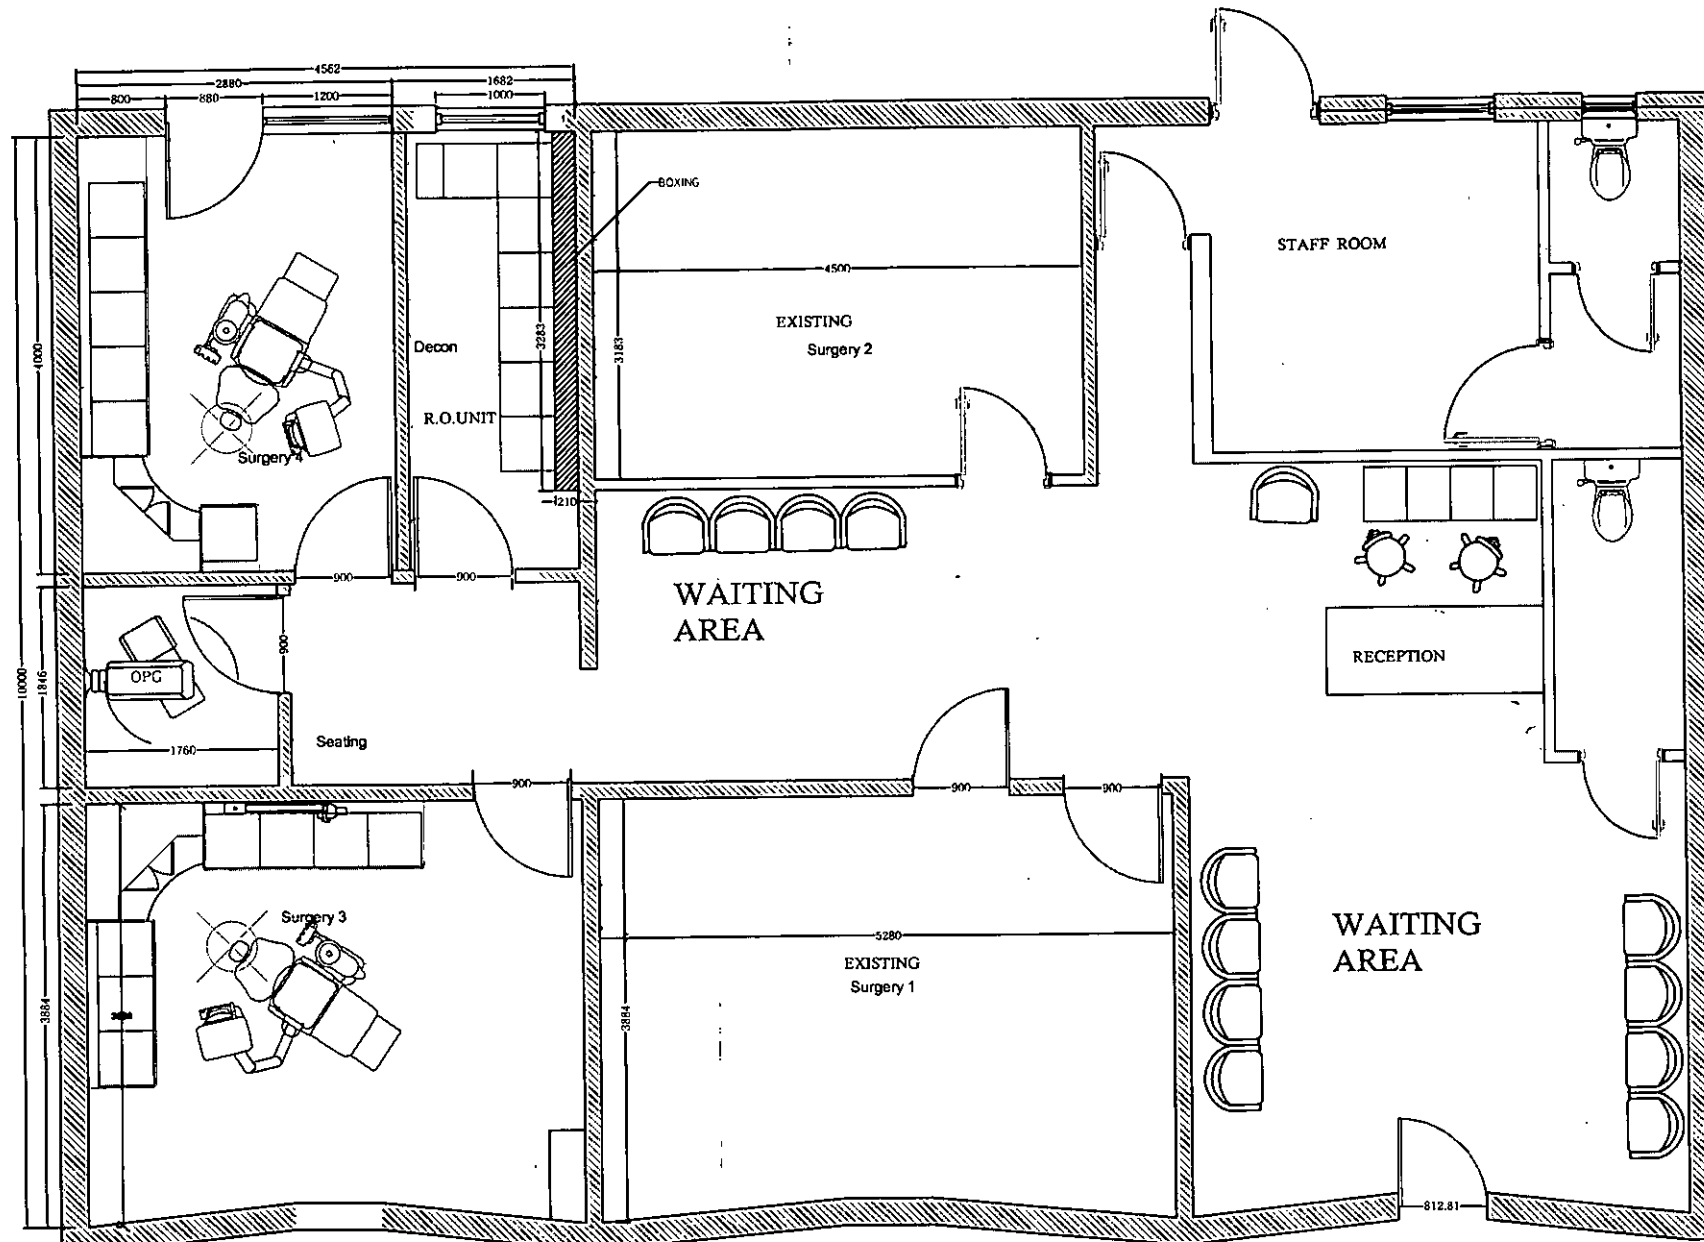

PROJECT: SUMMERLEY

CLIENT:

DATE: 06/02/15

SCALE: N/A

DRAWING No: 15003

VERSION: ISSUE C

Derotor House
6 Farncombe road
Worthing
BN11 2BE
Tel: 01903 211737
Fax: 01903 235878
sales@qudent.co.uk

