



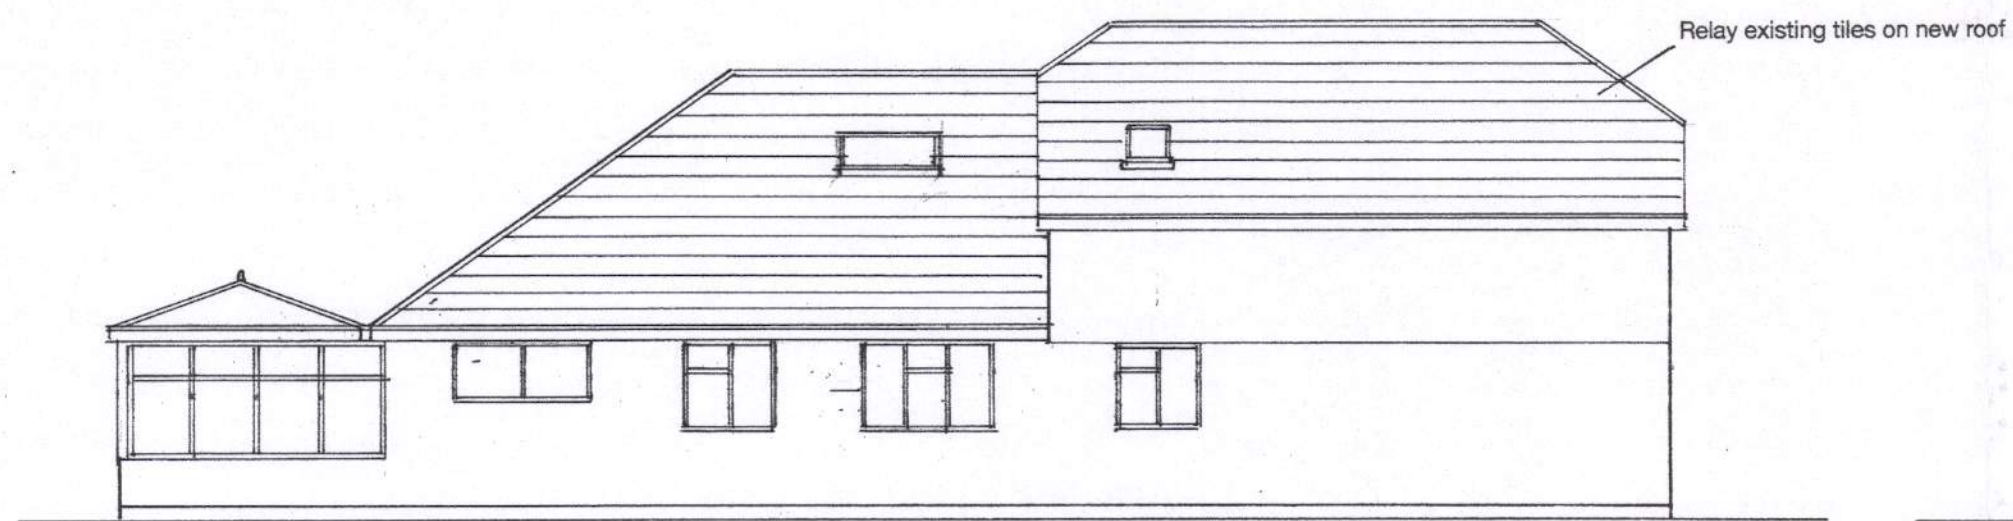


south



east
1 : 100

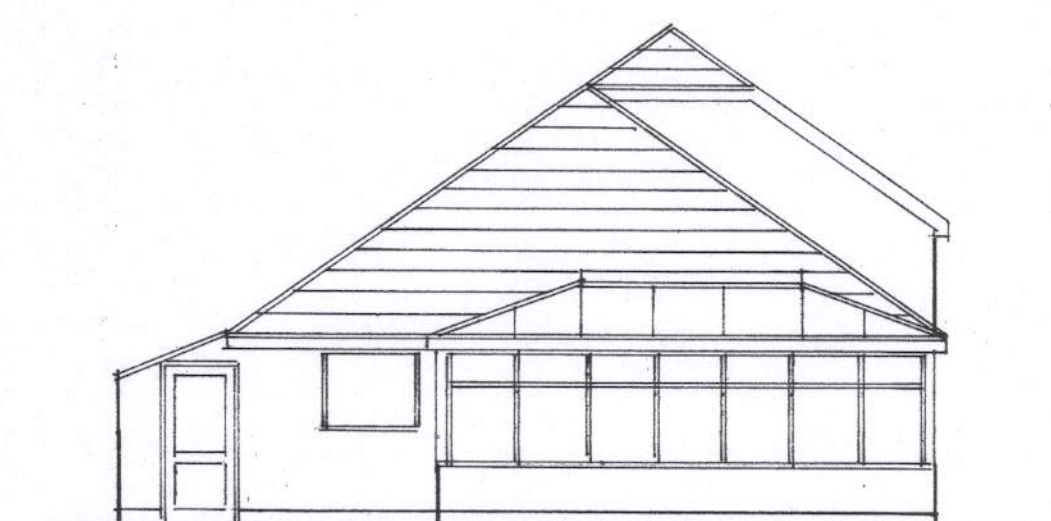


west

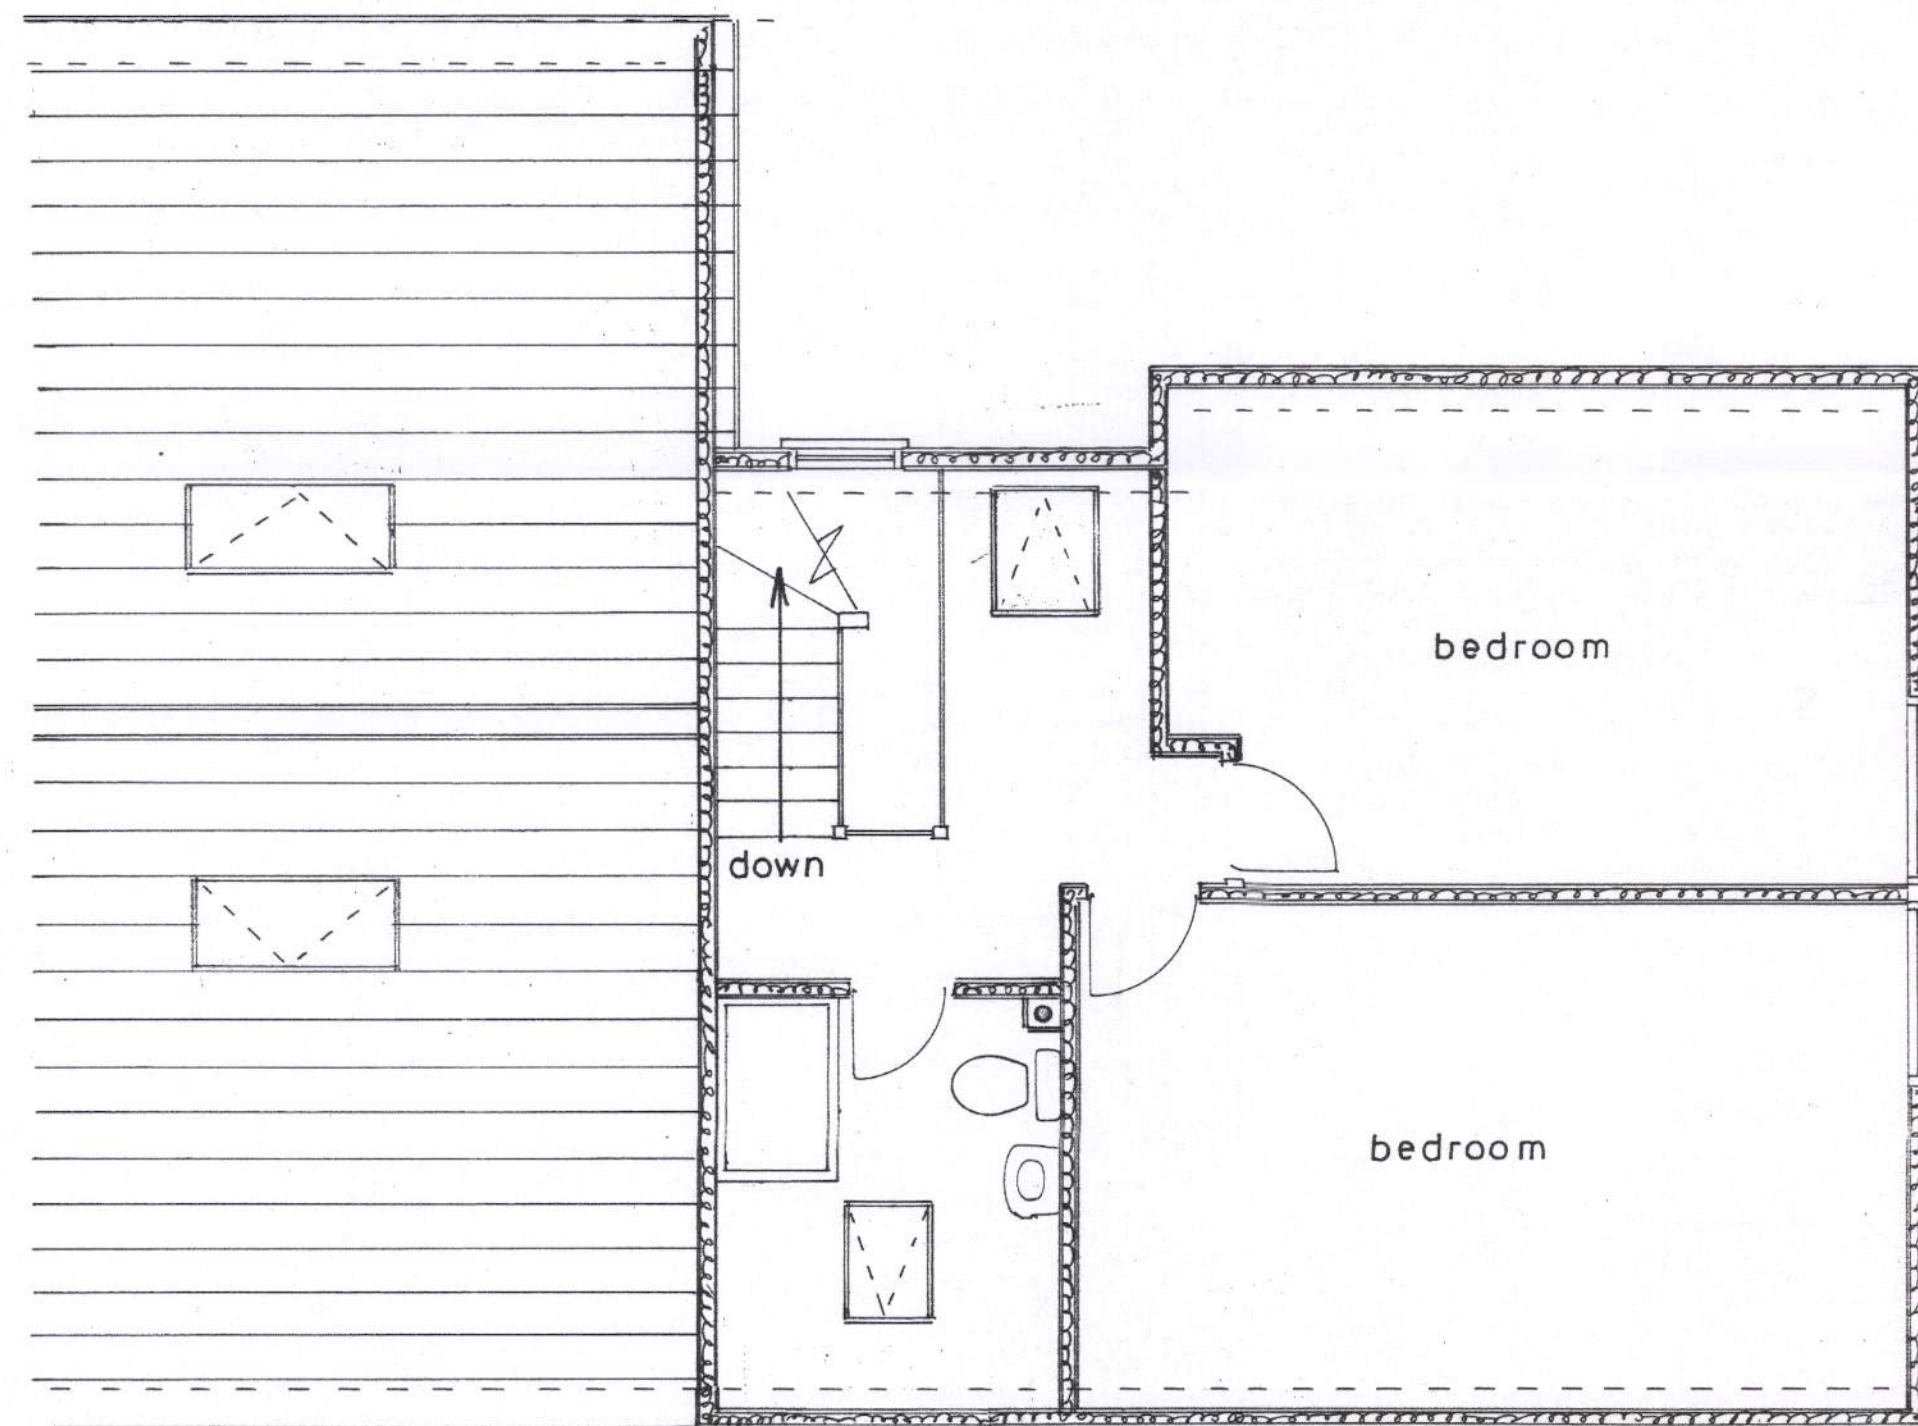

1st floor plan
1 : 50



north

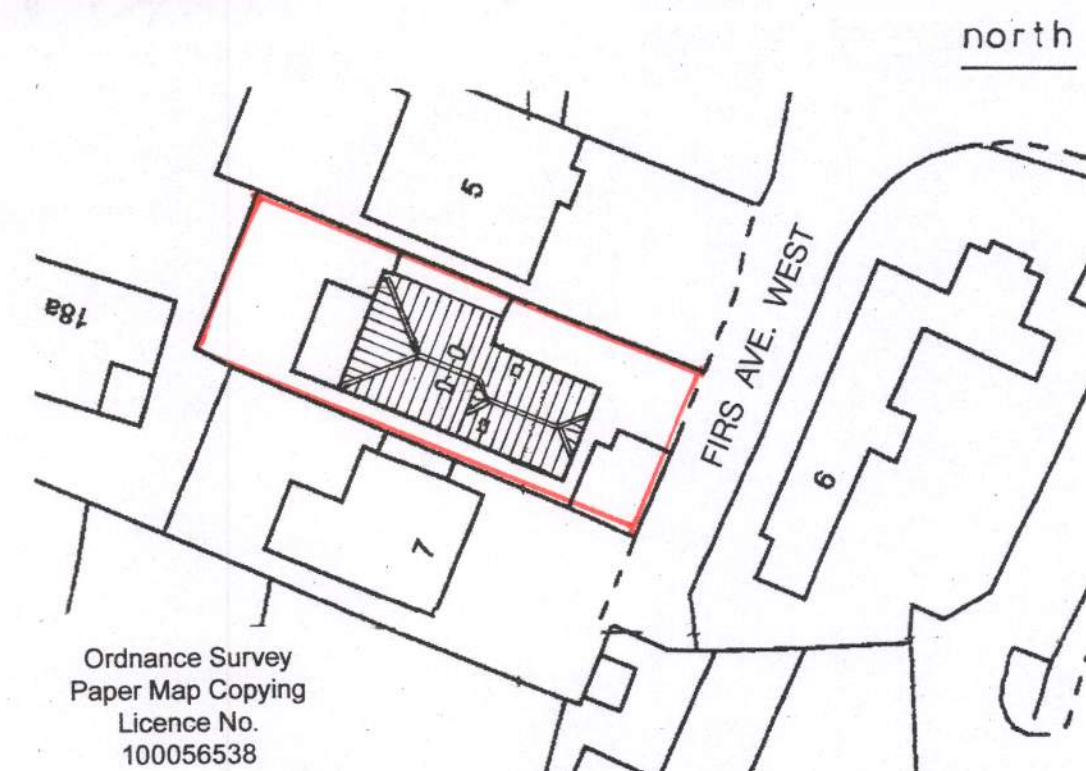

block plan
1 : 500



location plan
1 : 1250

Proposed

PROPOSED ROOF ALTERATIONS TO FORM PART NEW 1ST FLOOR AT 6, FIRS AVE., WEST,
FELPHAM FOR MR. & MRS. L. ALDRED.

sheet 2 of 3

Bryan Butcher
Rainbow Cottage
Nyetimber Lane
Bognor Regis PO21 3JX
01243 266871
07973 233442
bryan.butcher@btinternet.com
www.bryanbutcher.com