



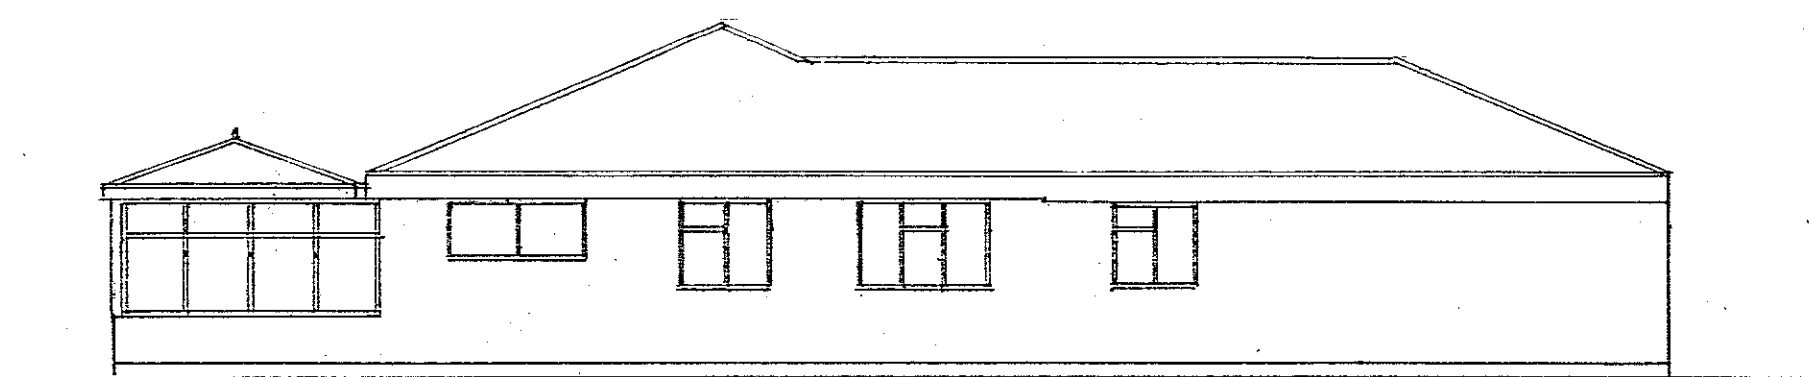


south

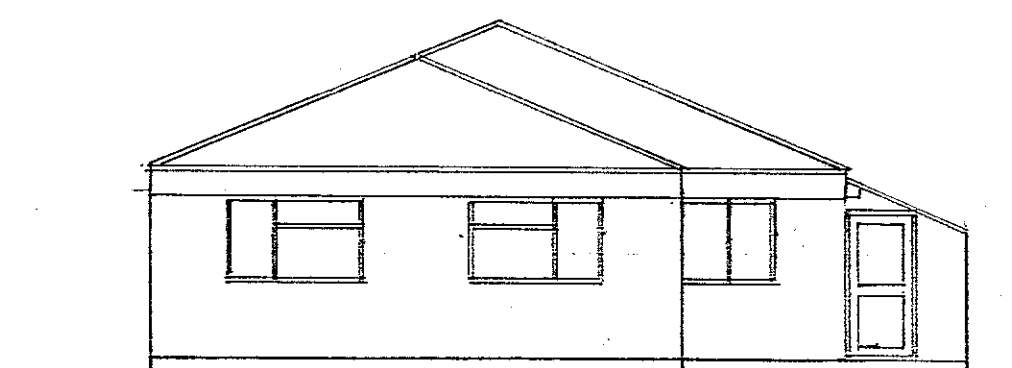


east


1 : 100

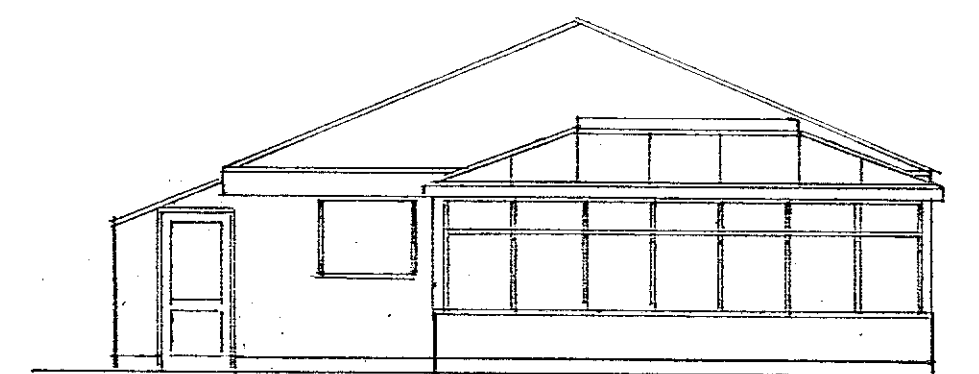

west

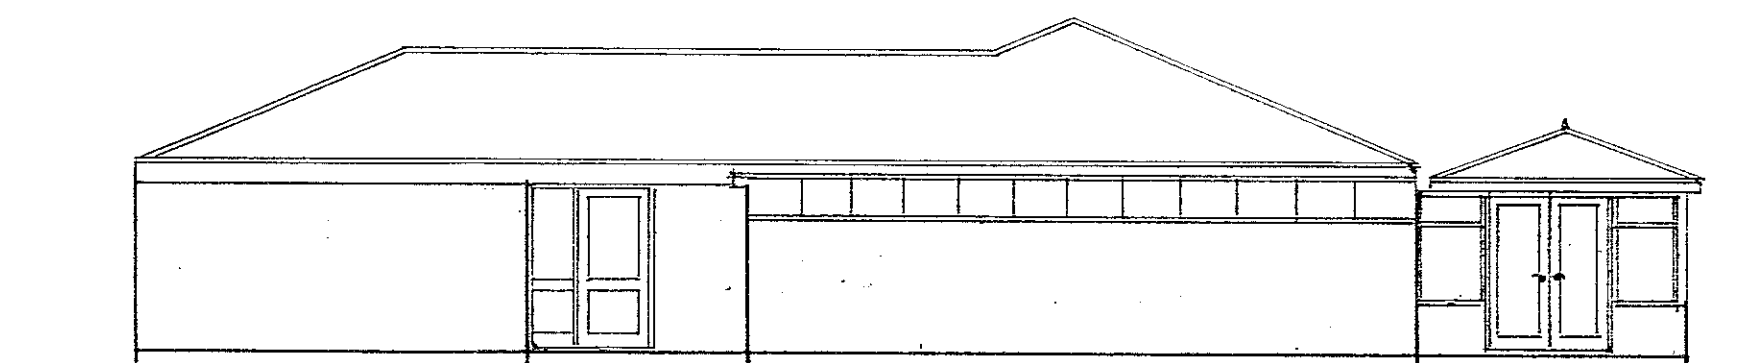

north

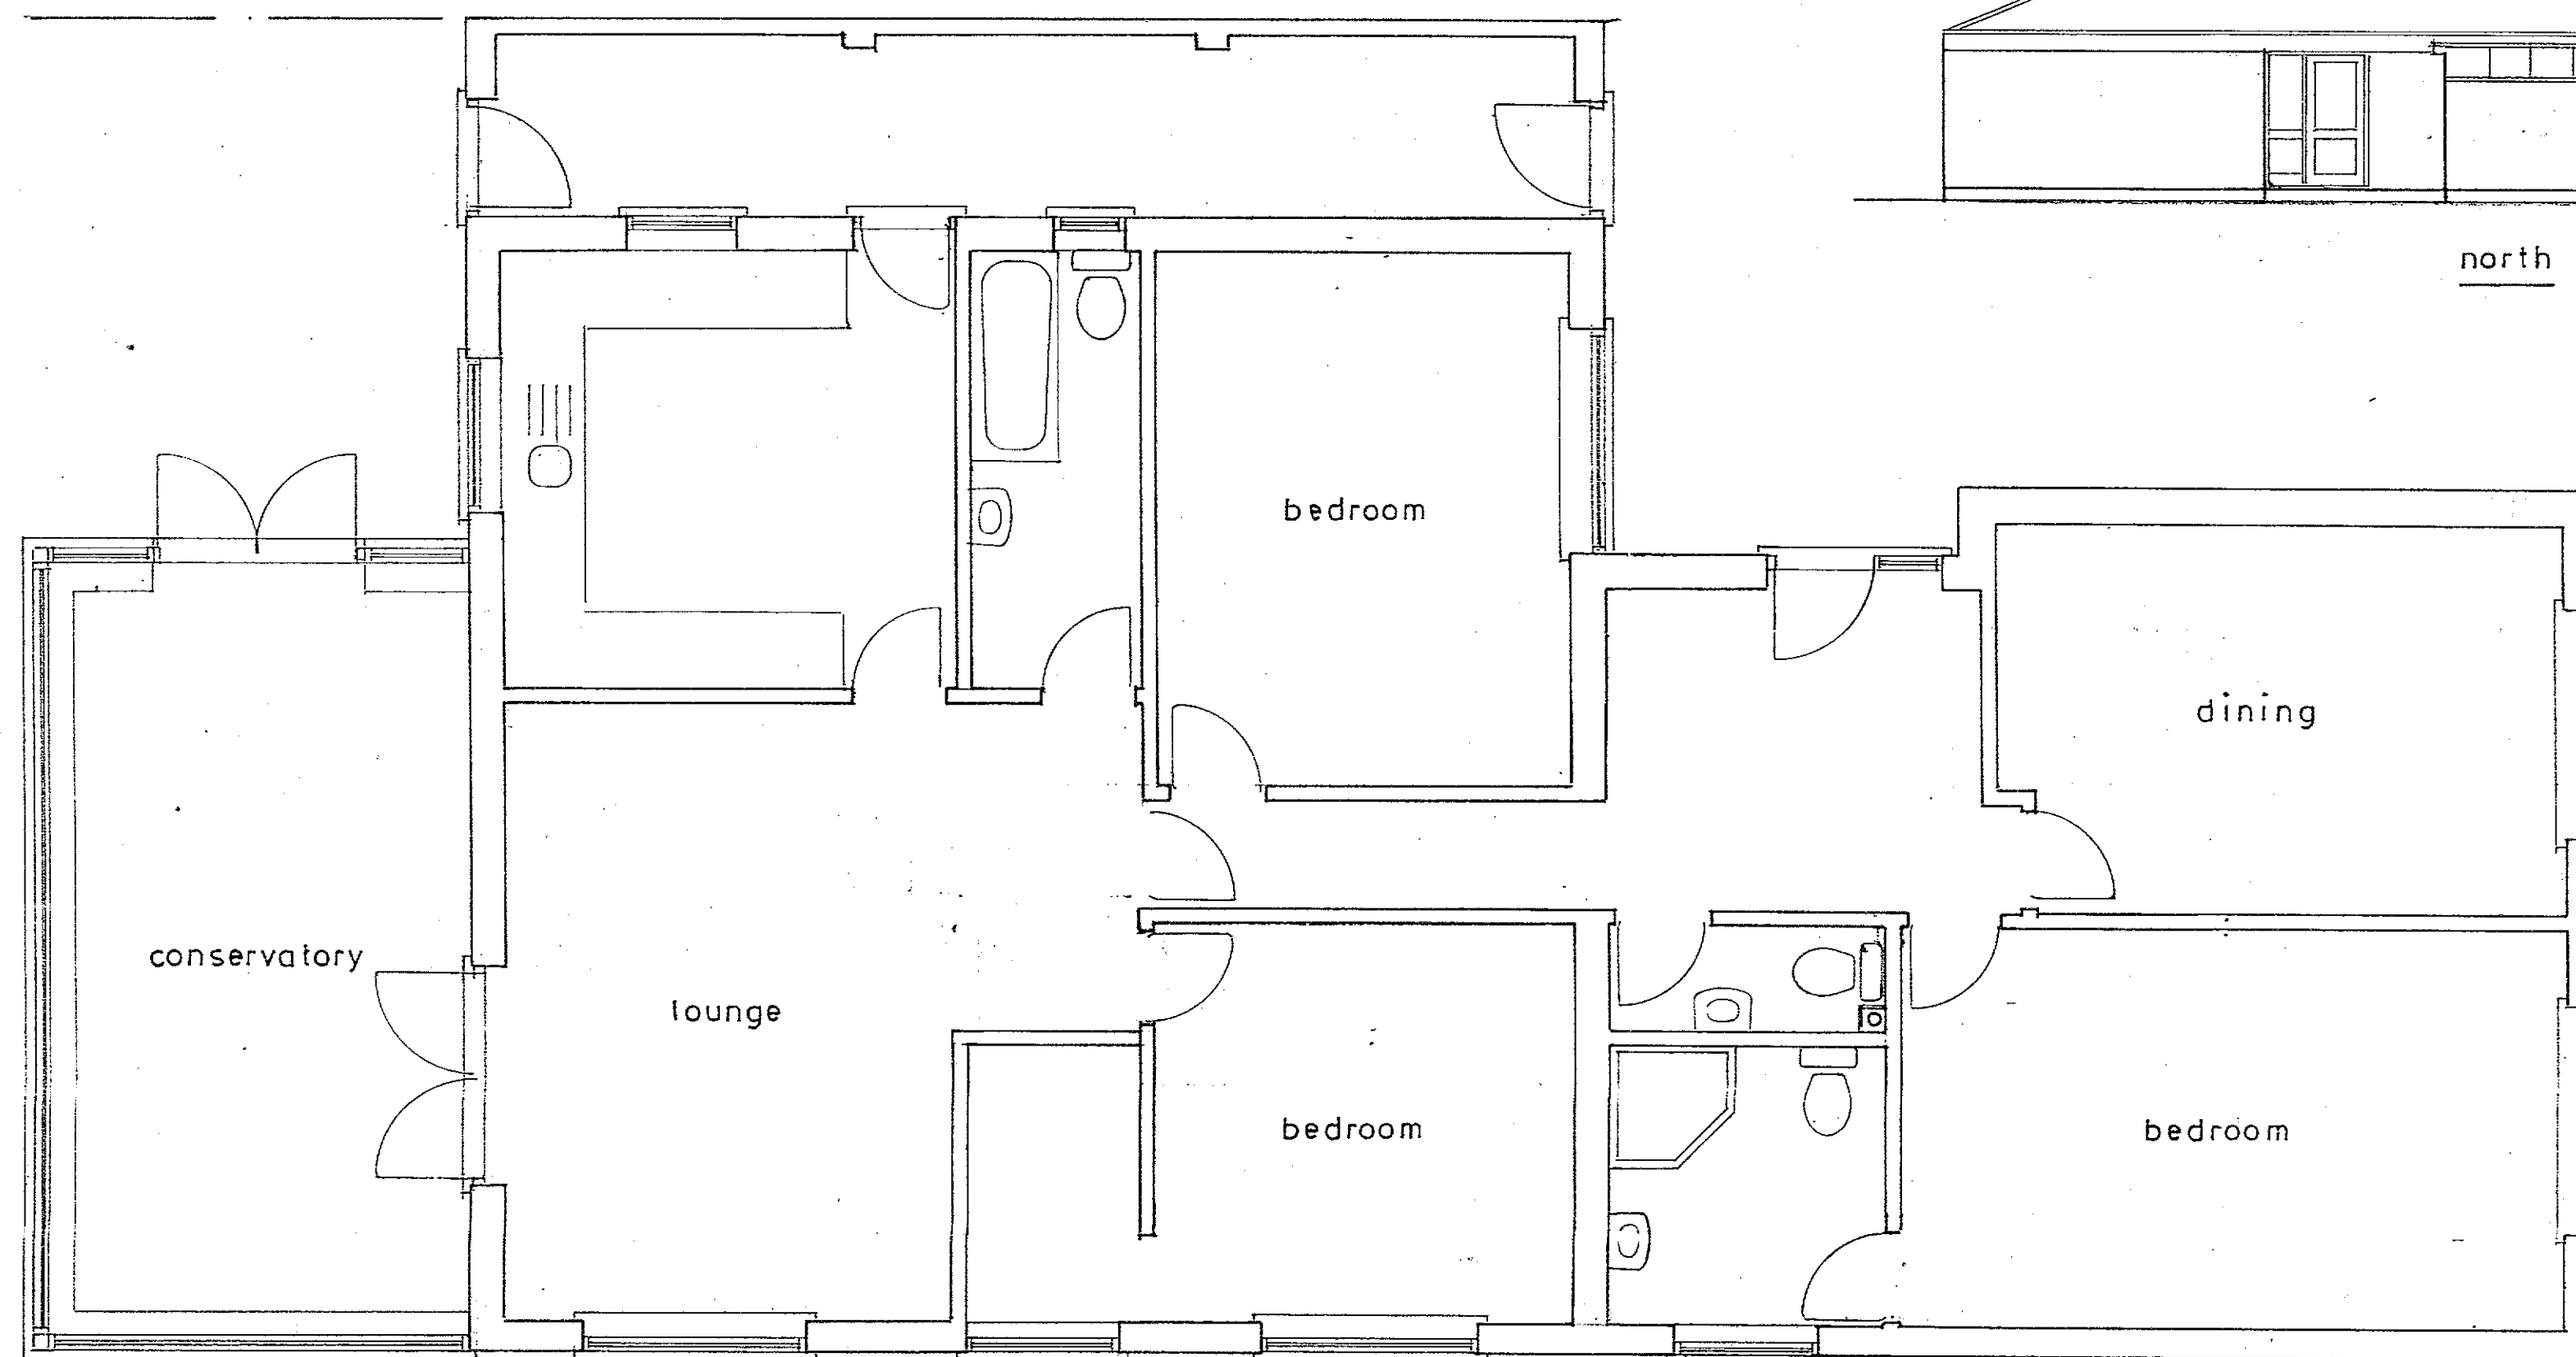


Ground floor plan

1 : 50

Existing

PROPOSED ROOF ALTERATIONS TO FORM PART NEW 1ST FLOOR AT 6, FIRS. AVE., WEST,
FELPHAM FOR MR. & MRS. L. ALDRED.

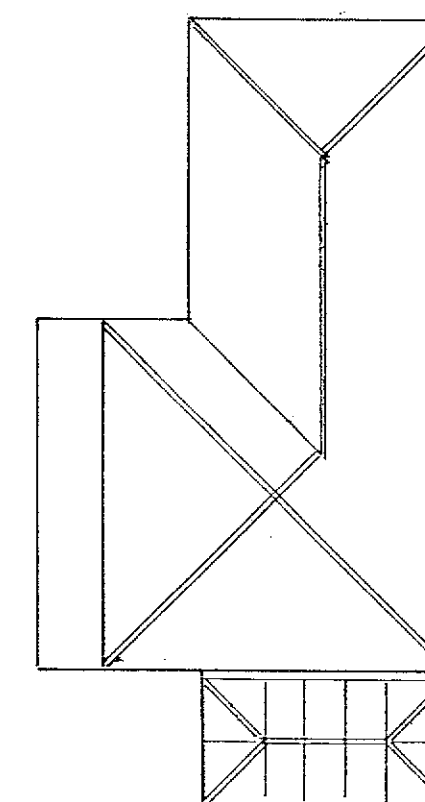

roof plan

1 : 200

sheet 3 of 3

Bryan Butcher
Rainbow Cottage
Nyetimber Lane
Bognor Regis PO21 3JX
01243 266871
07973 233442
bryan.butcher@btinternet.com
www.bryanbutcher.com