



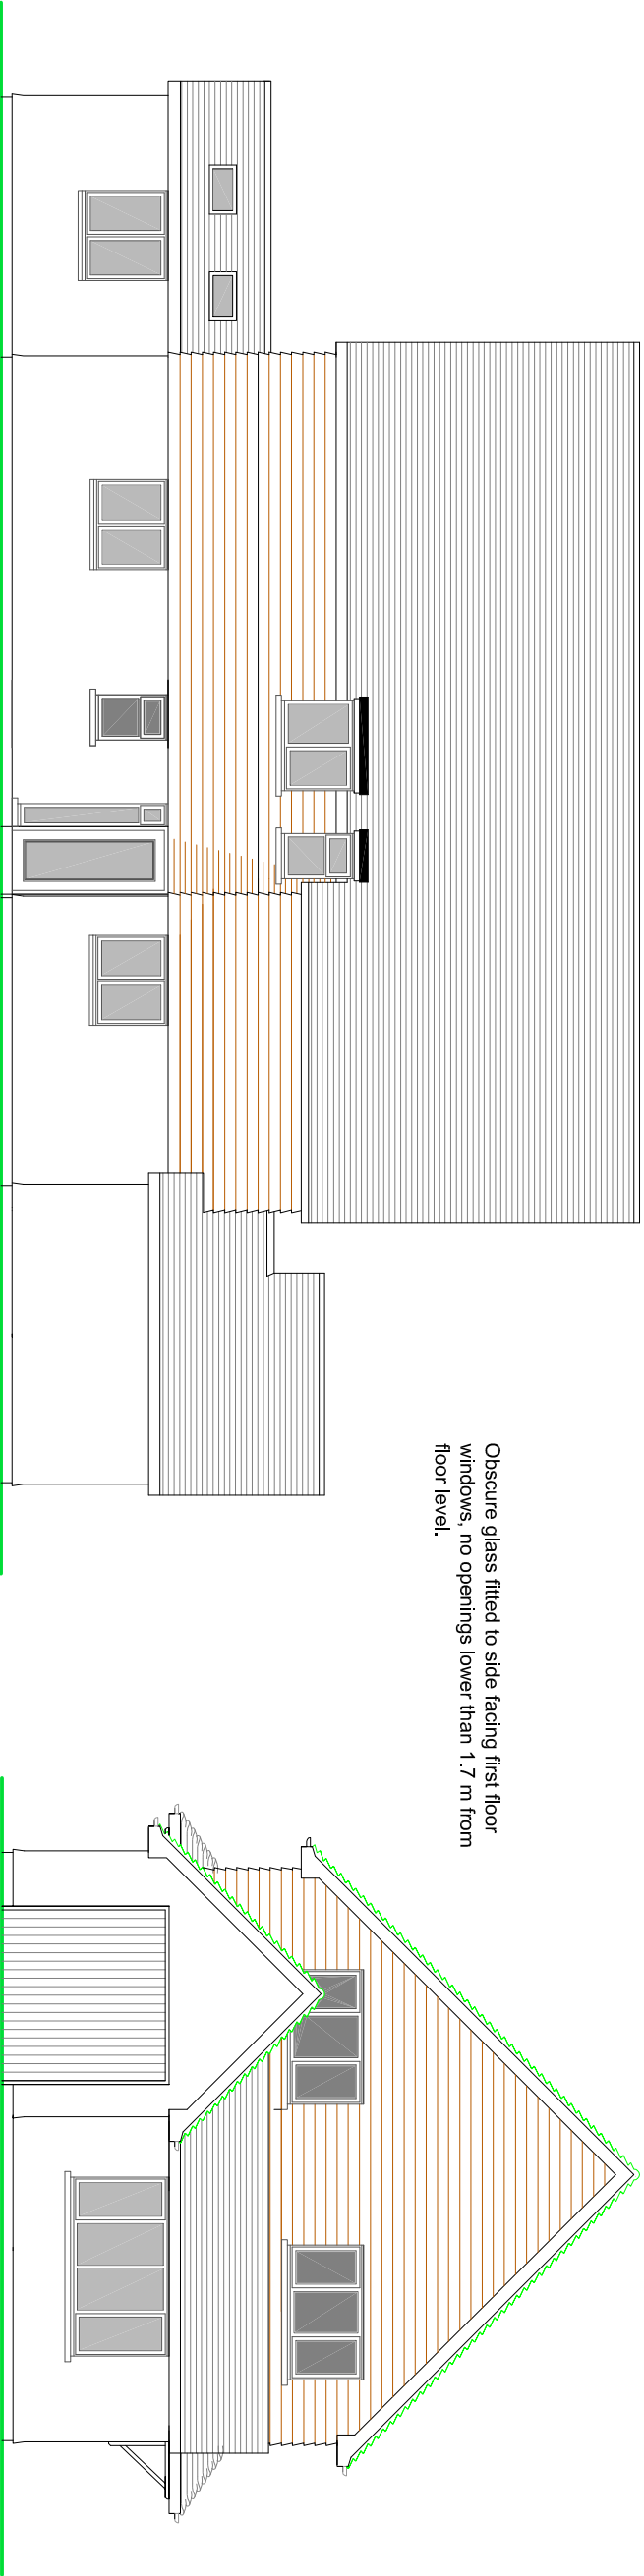


SIDE ELEVATION

FRONT ELEVATION

- NOTES
- ROOF - 'Sandtoft Duo antique slate' interlocking tiles.
 - WALLS - Mixture of painted render and stained hardwood weatherboarding above.
 - WINDOWS/DOORS - Powder coated aluminium framed double glazed units.

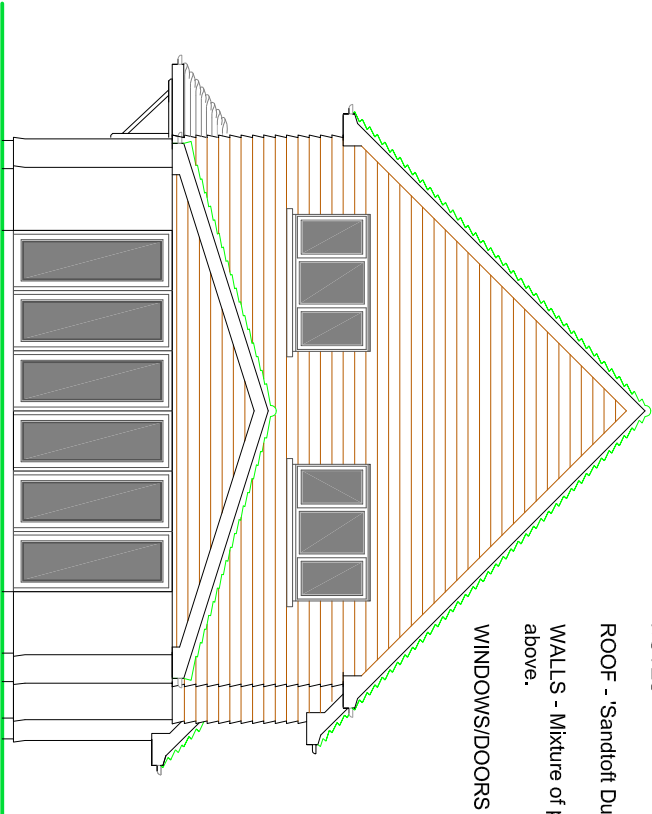


REAR ELEVATION

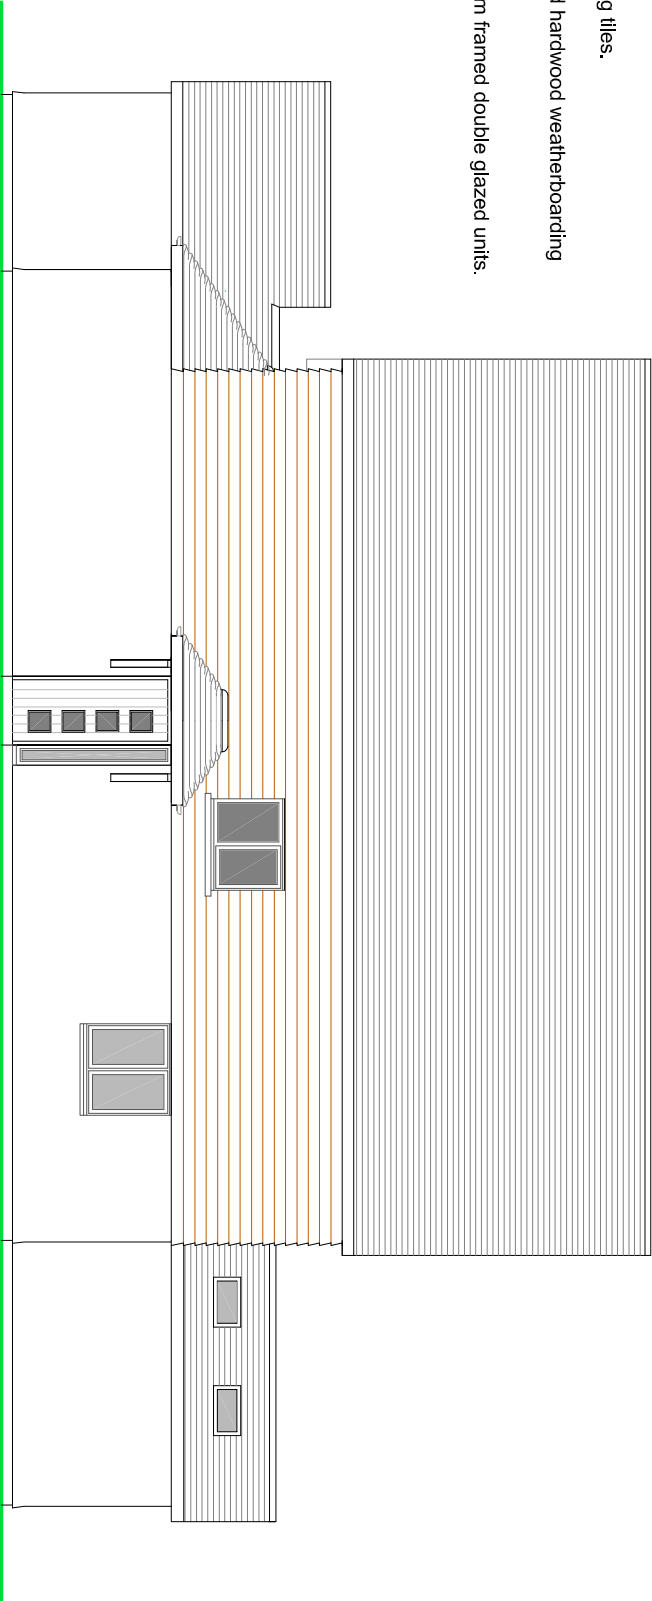

SIDE ELEVATION

SCALE

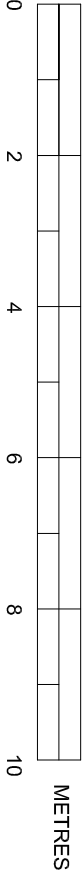

PROPOSED ELEVATIONS

SUSSEX BUILDING CONSULTANCY LIMITED

2 SECOND AVENUE, FELPHAM,
BOGNOR REGIS, WEST SUSSEX.

SCALE - 1/100 REV - N DATE - 27/01/2020

LABC partner

3 NORTHGATE ROAD
BOGNOR REGIS
PO21 3LZ
TEL - (01243) 861379