

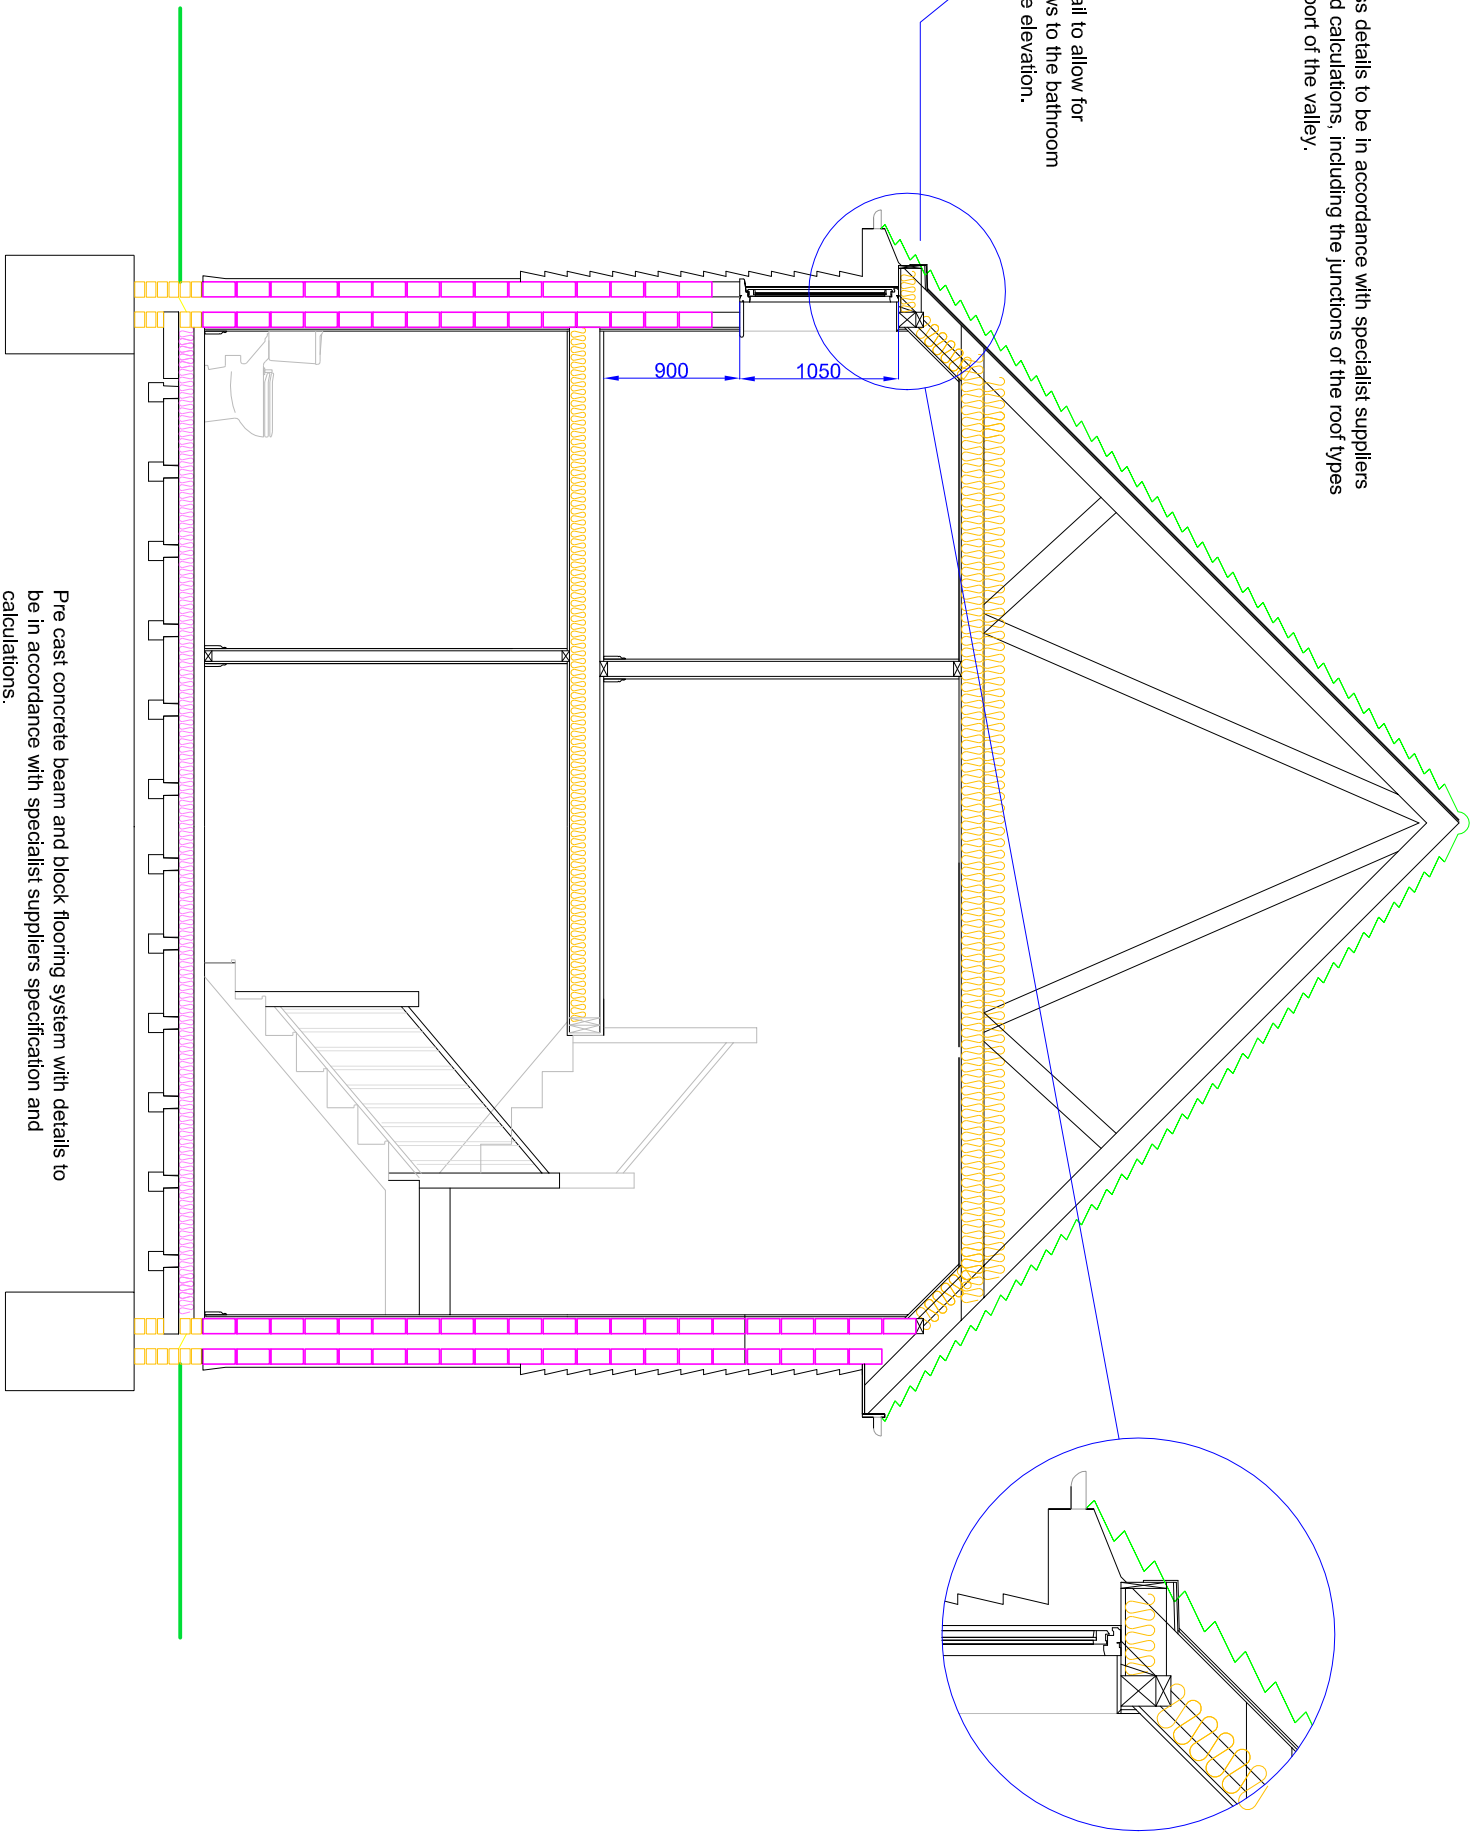


Roof truss details to be in accordance with specialist suppliers detail and calculations, including the junctions of the roof types and support of the valley.

Small lead flat roof detail to allow for standard height windows to the bathroom and en suite on the side elevation.

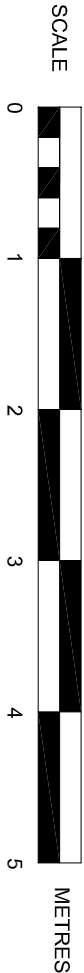

Foundation design to be to engineers detail and calculations and to take into account the shrinkability of the clay subsoil, and the relative position of tress and drains.

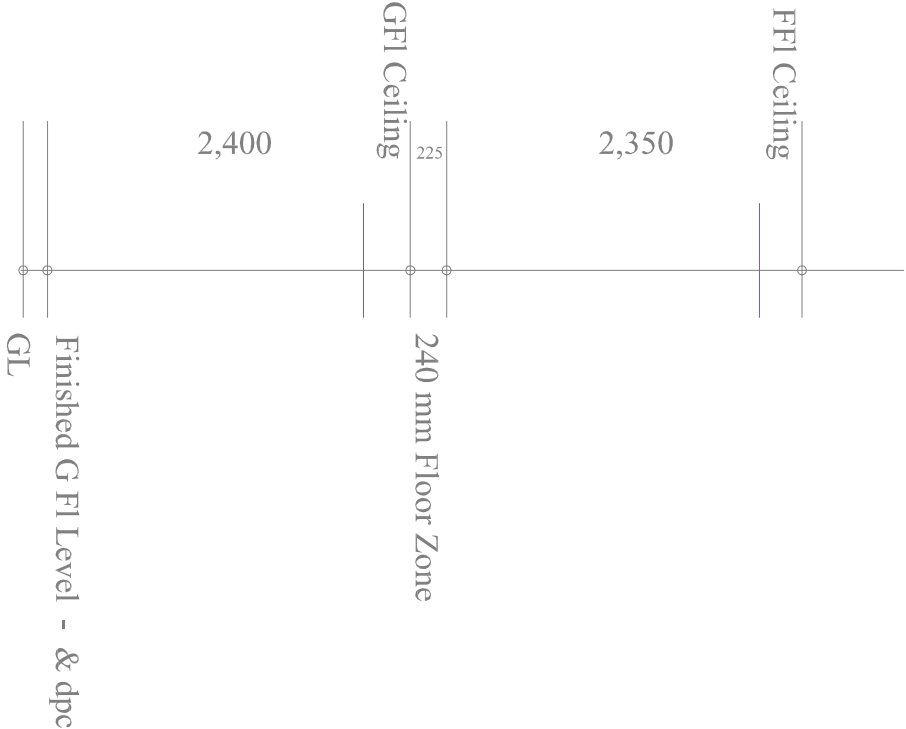

PROPOSED CROSS SECTION 'AA'

SUSSEX BUILDING CONSULTANCY LIMITED
2 SECOND AVENUE, FELPHAM,
BOGNOR REGIS, WEST SUSSEX.
SCALE - 1/50 REV - B DATE - 15/01/2020

LABC
3 NORTHCOTE ROAD
BOGNOR REGIS
PO21 5LZ
TEL/FAX - (01243) 961379