


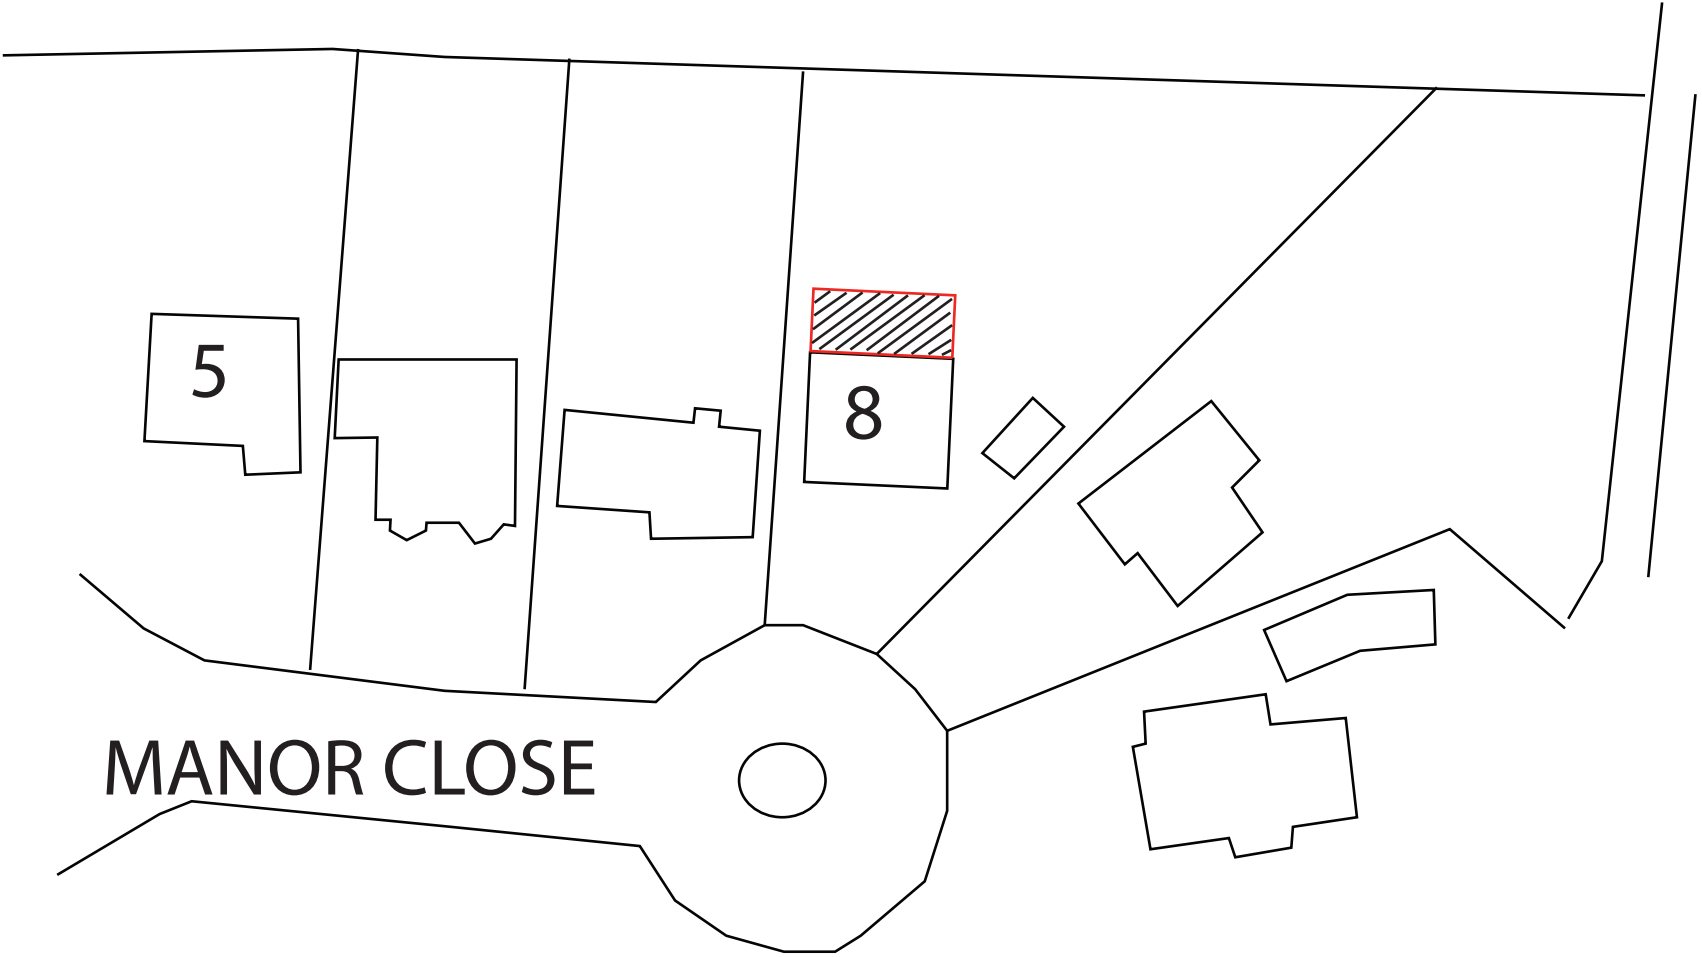

© copyright

ED63


ELEMENTAL DESIGN

ARUN DISTRICT COUNCIL FELPHAM PDH

elementaldesign63@gmail.com  
07799 402 870  
07754 093 904

8 MANOR CLOSE,  
FELPHAM

Drawing Title:  
SINGLE STOREY EXTENSION

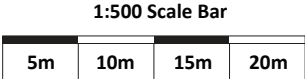

BLOCK PLAN    SCALE    1:500    A4

Drawing No.-8MN.BP

Rev:

Drawn by - A.Ramus

Date: 19-09-2019