

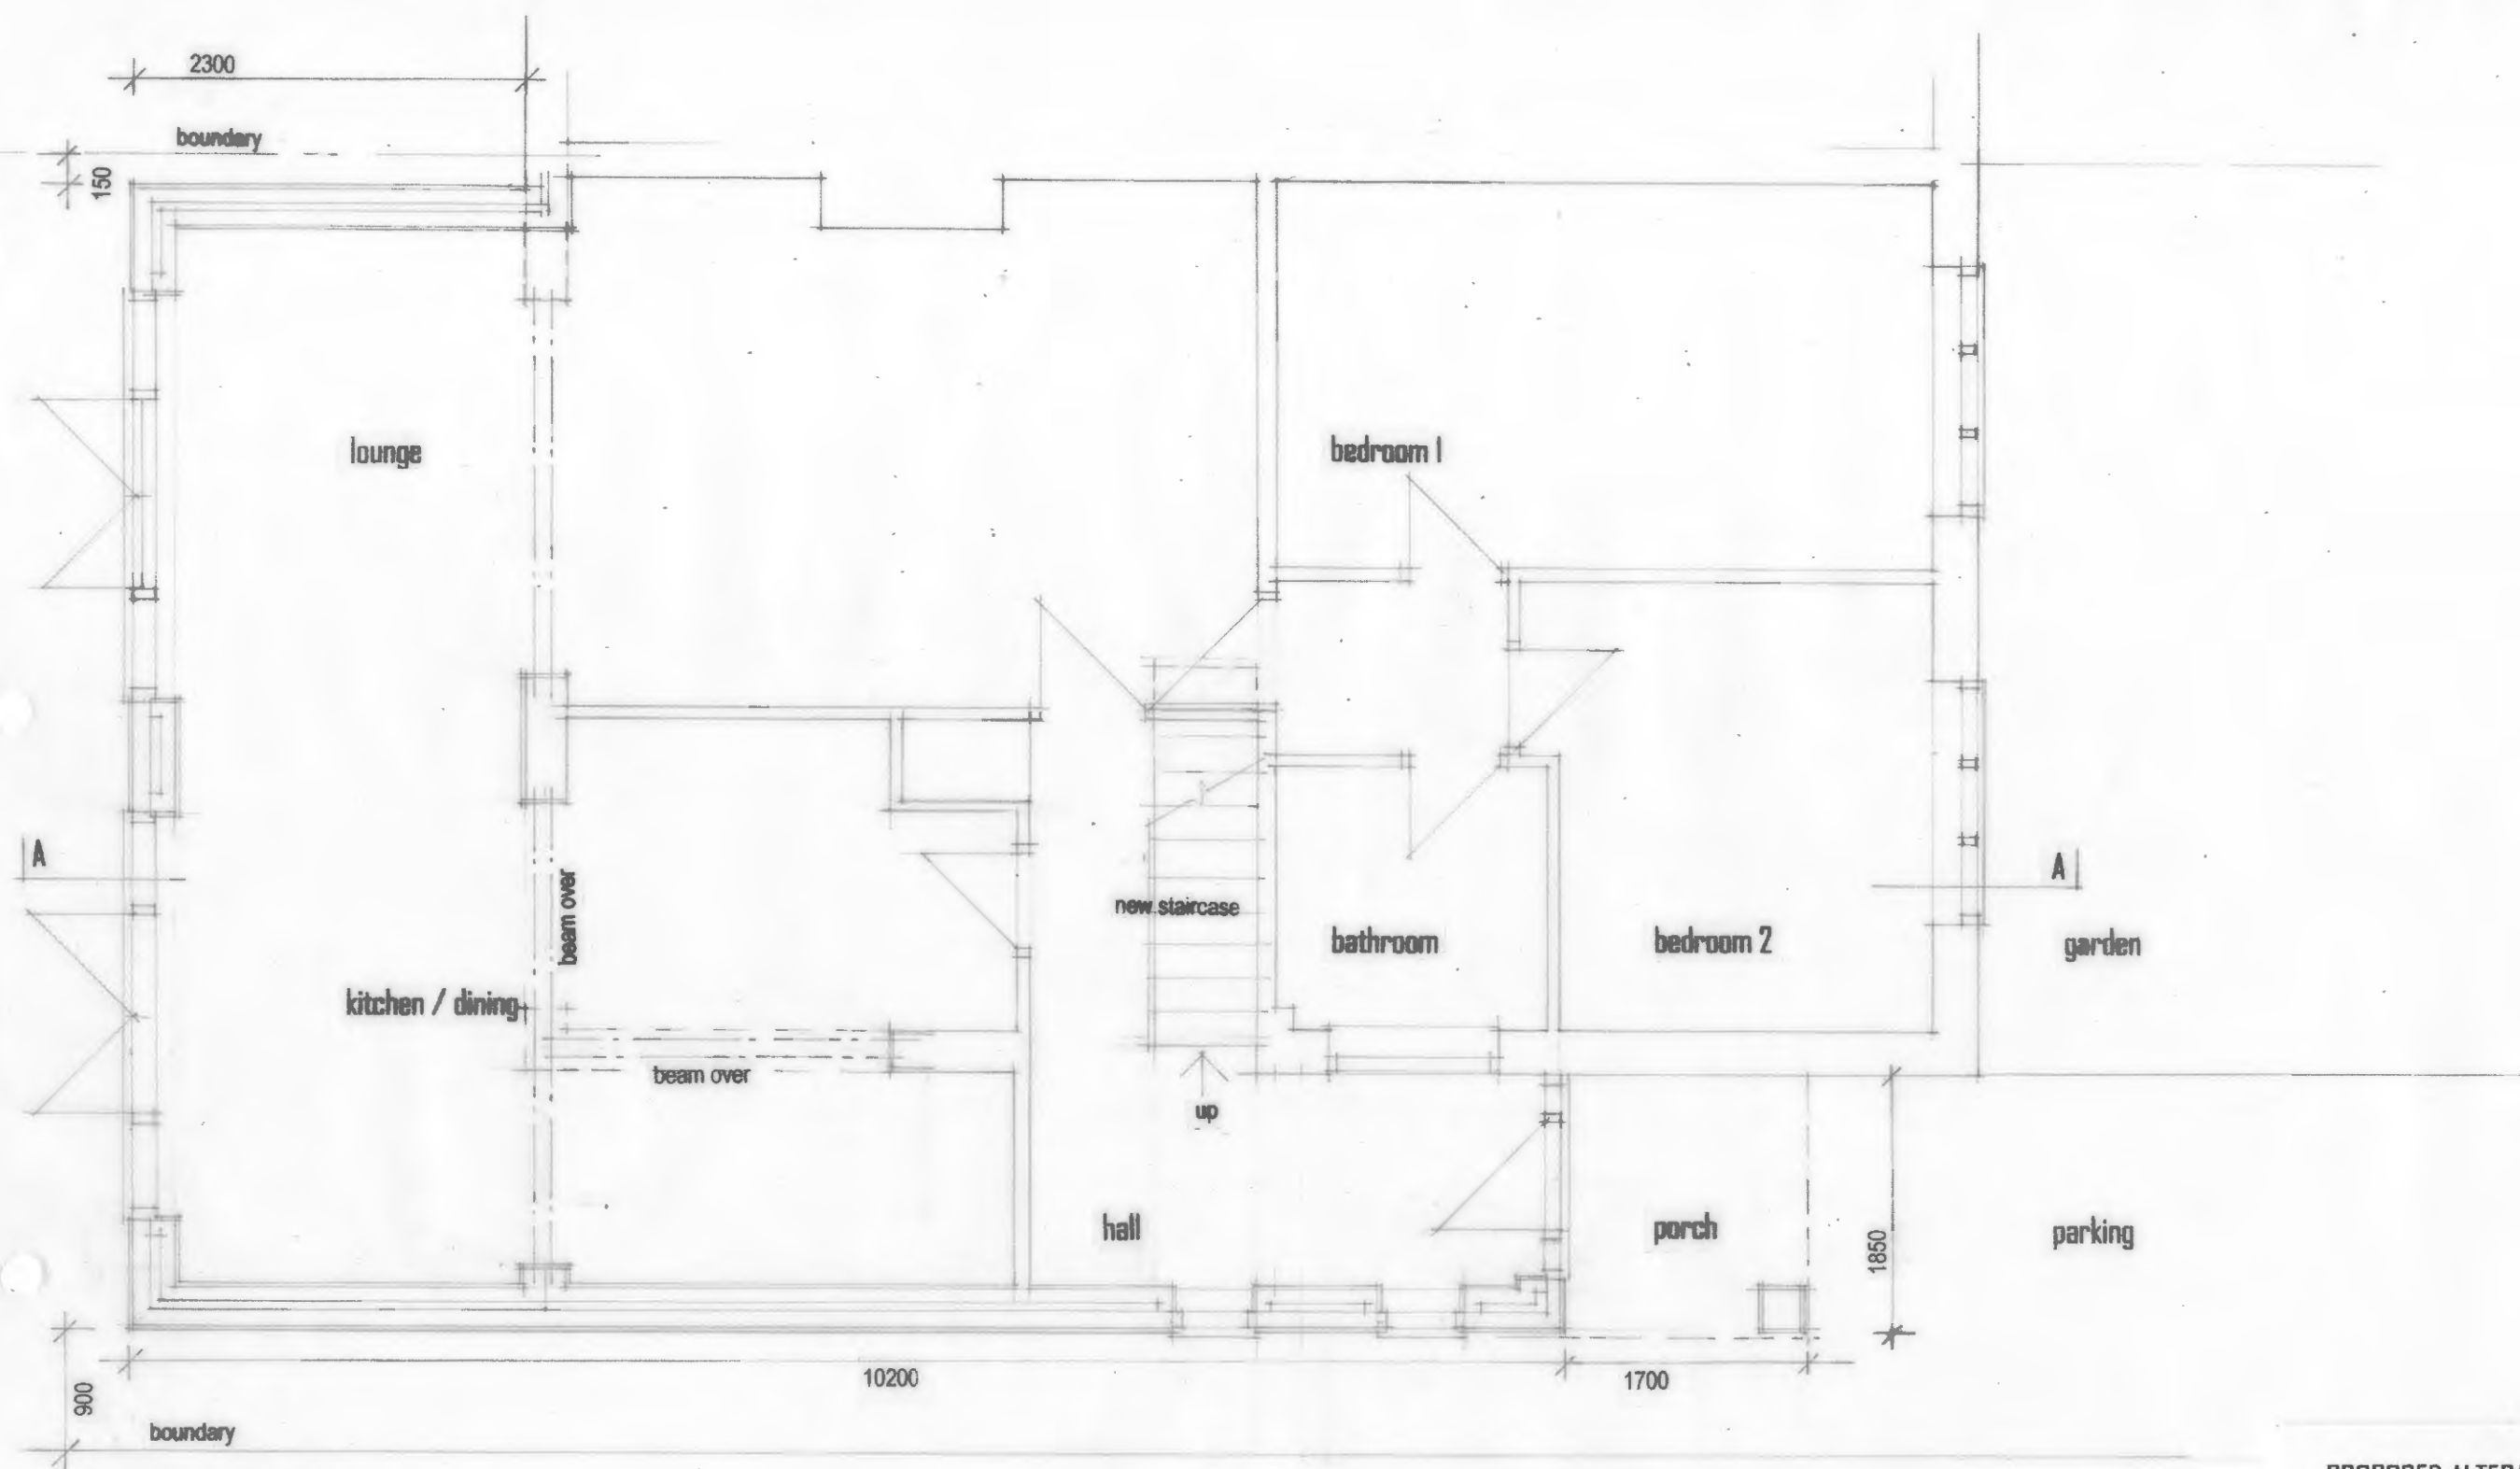


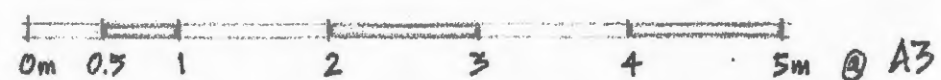

GROUND FLOOR PLAN 1:50

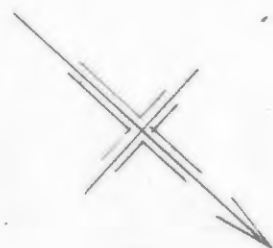

PROPOSED ALTERATION AND EXTENSION
52 GLYNDE CRESCENT FELPHAM
BOGNOR REGIS WEST SUSSEX PO22 8HT

ALAN BAKER ASSOCIATES

ARCHITECTS SURVEYORS PLANNING CONSULTANTS

BEACH HOUSE 38 DAVENPORT ROAD
BOGNOR REGIS WEST SUSSEX PO22 7JS
TELEPHONE 01243 840481 mob 07802 728049

DATE	DRAWN	SCALE	NUMBER
NOV 2020	A	1:50	2008.01A

COPYRIGHT OF THIS DRAWING REMAINS THE PROPERTY OF ALAN BAKER ASSOCIATES