

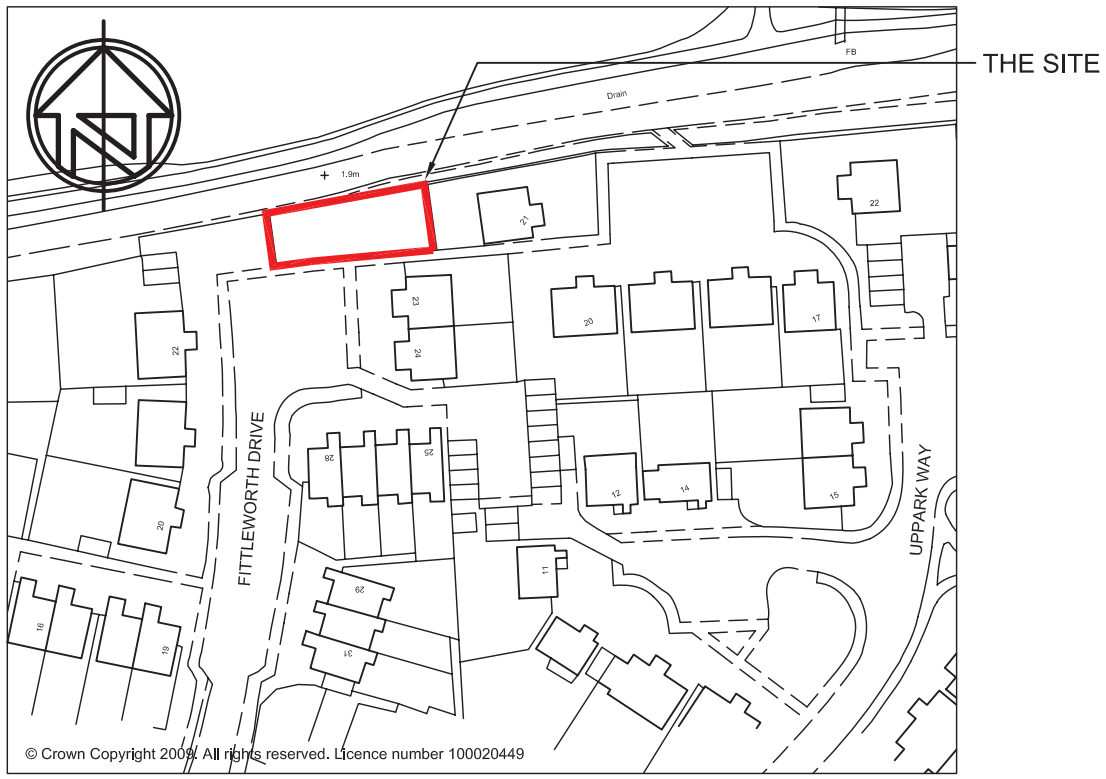


LOCATION PLAN
1:1250@A3

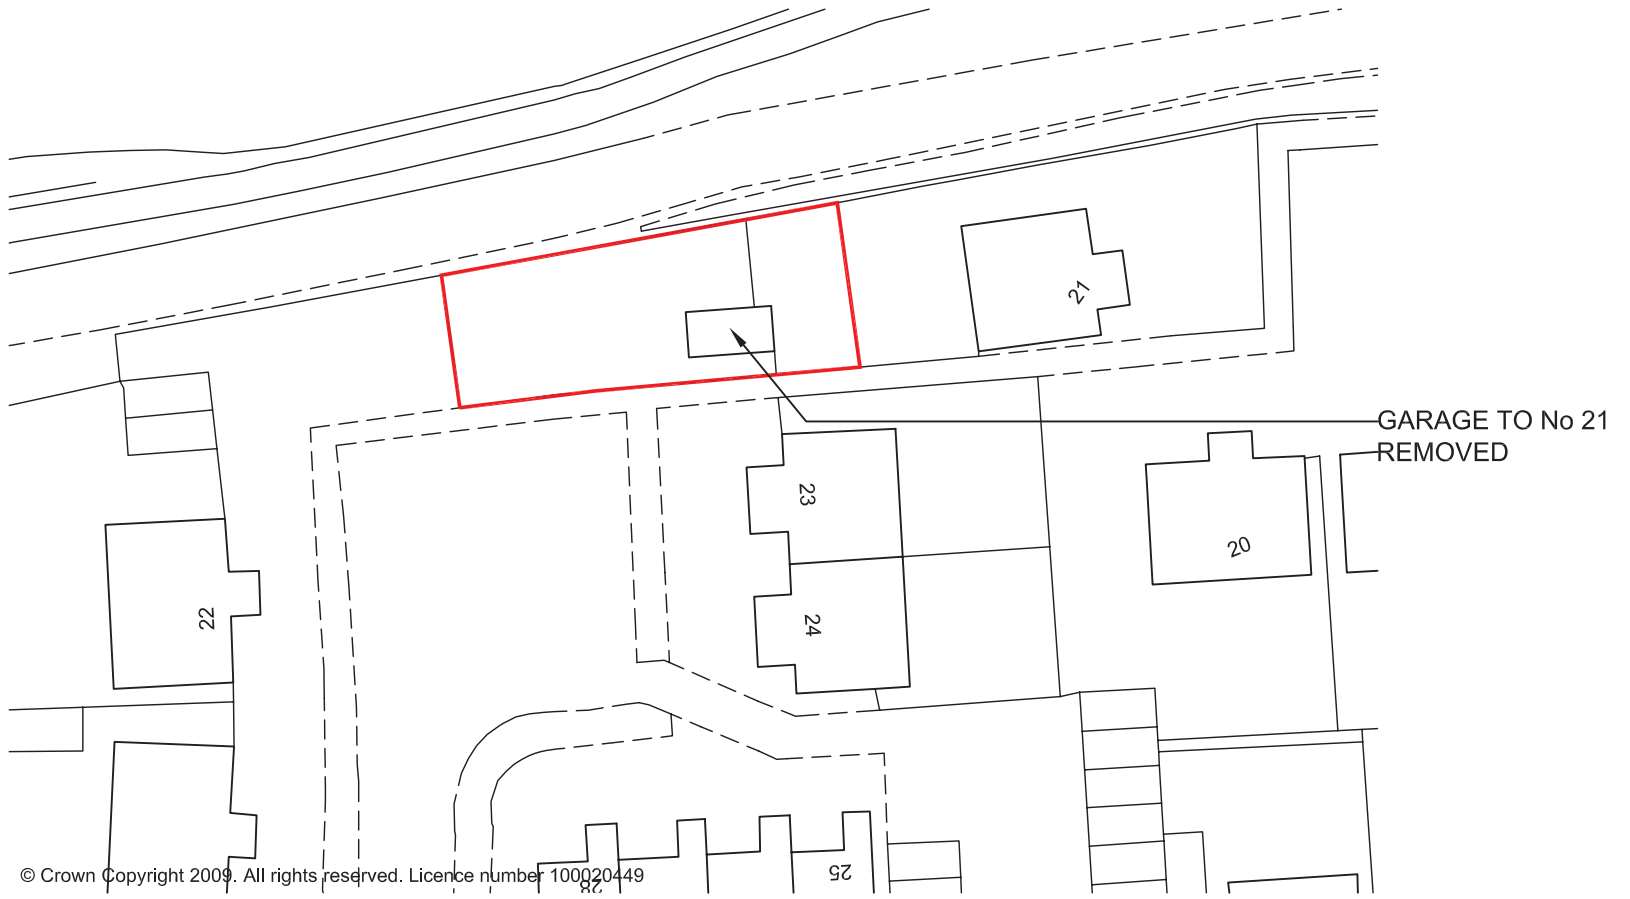

EXISTING BLOCK PLAN
1:500@A3

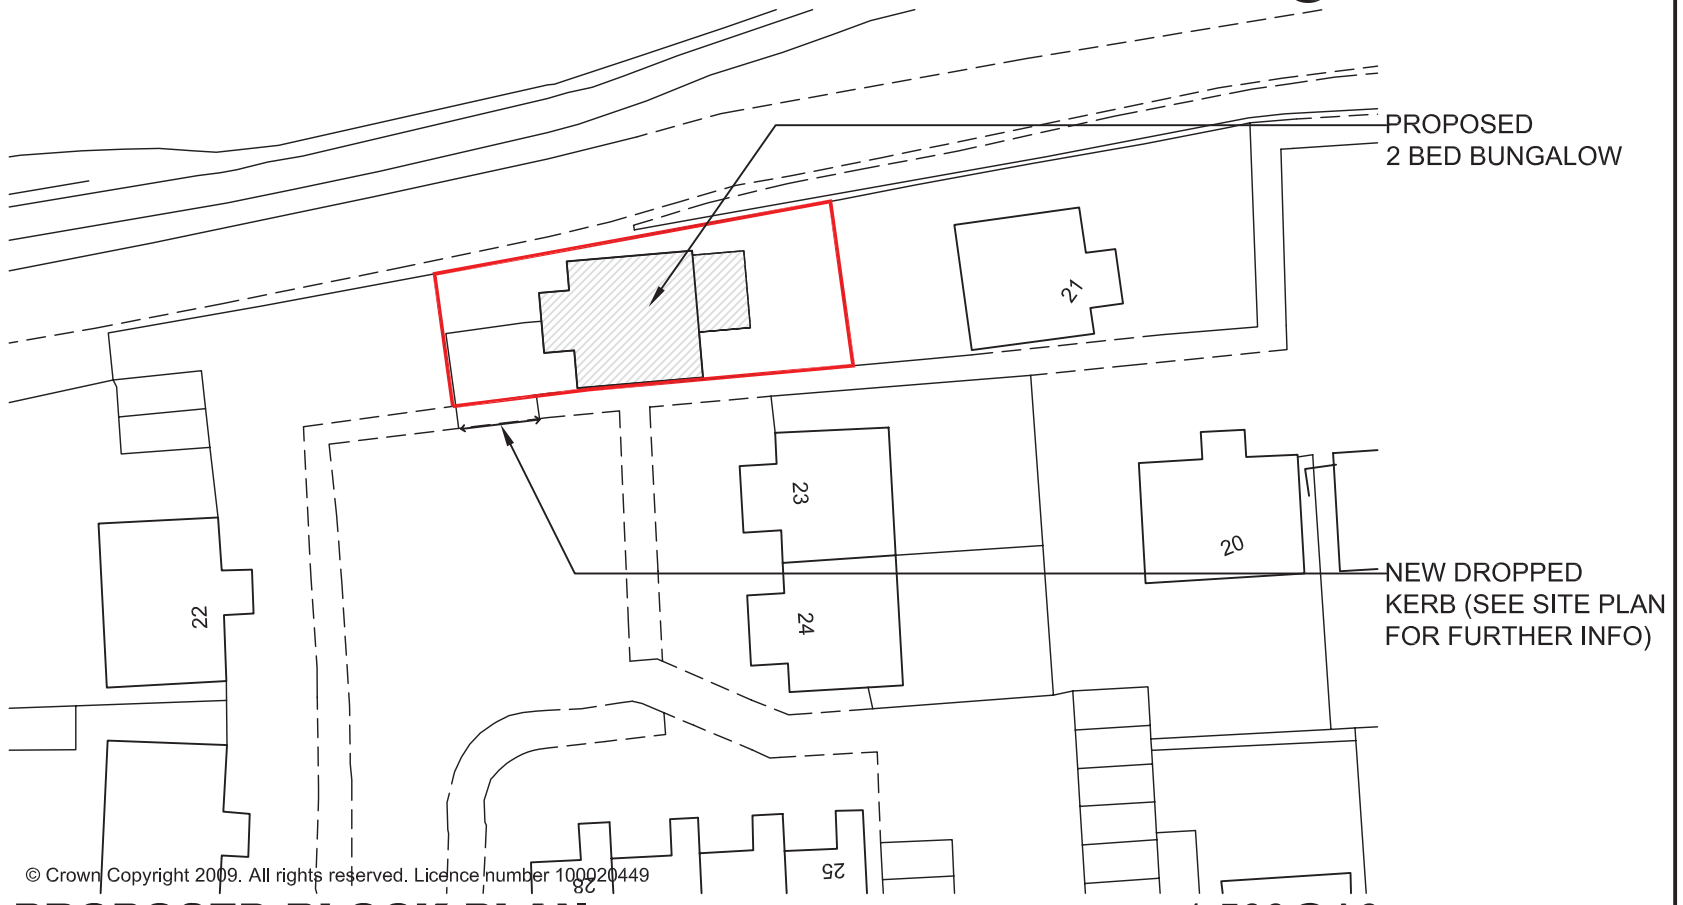

PROPOSED BLOCK PLAN
1:500@A3

BiS DESIGN
61 Springfield Close Lavant Chichester PO18 0AZ 07887 777085

Project Land Adjacent 21 Uppark Way **Drawing Title** Planning **Drawing No** 508/DPA01 **Rev** 02

ARUN DISTRICT COUNCIL FP/241/10/