



Marley Cedral cement boarding  
Colour: Pewter. Code: C54

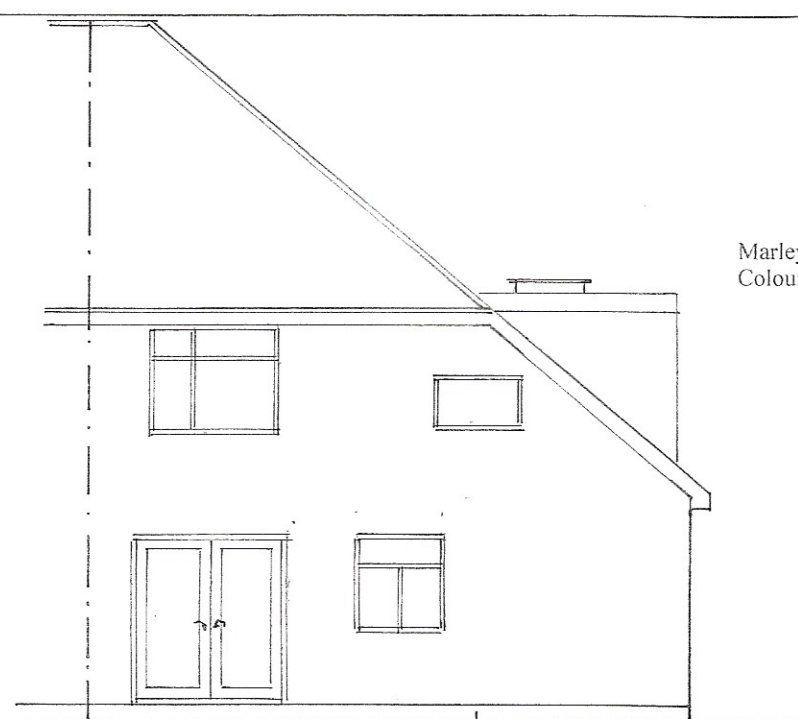


east

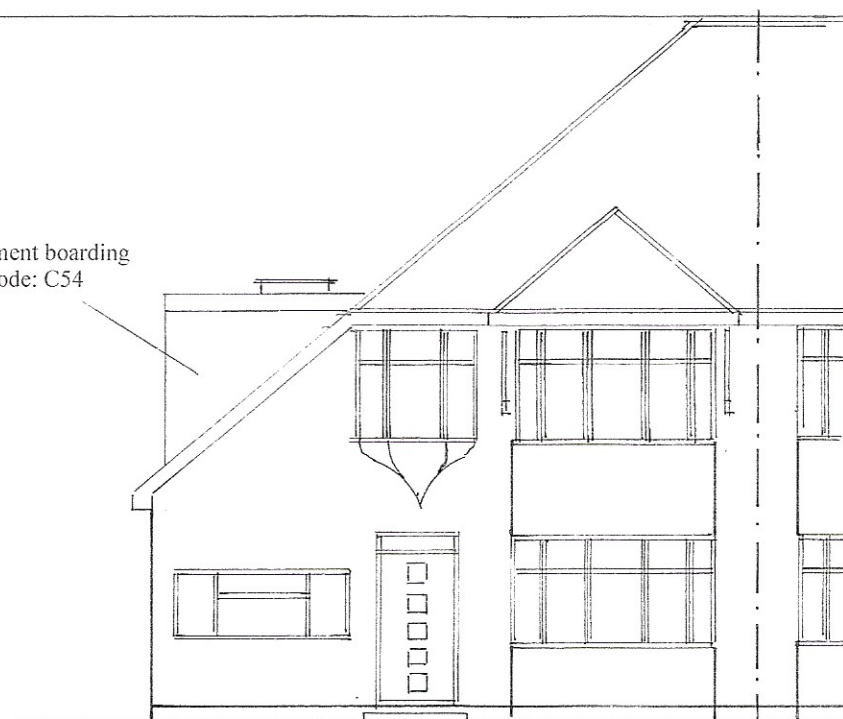

west  
1 : 100



north

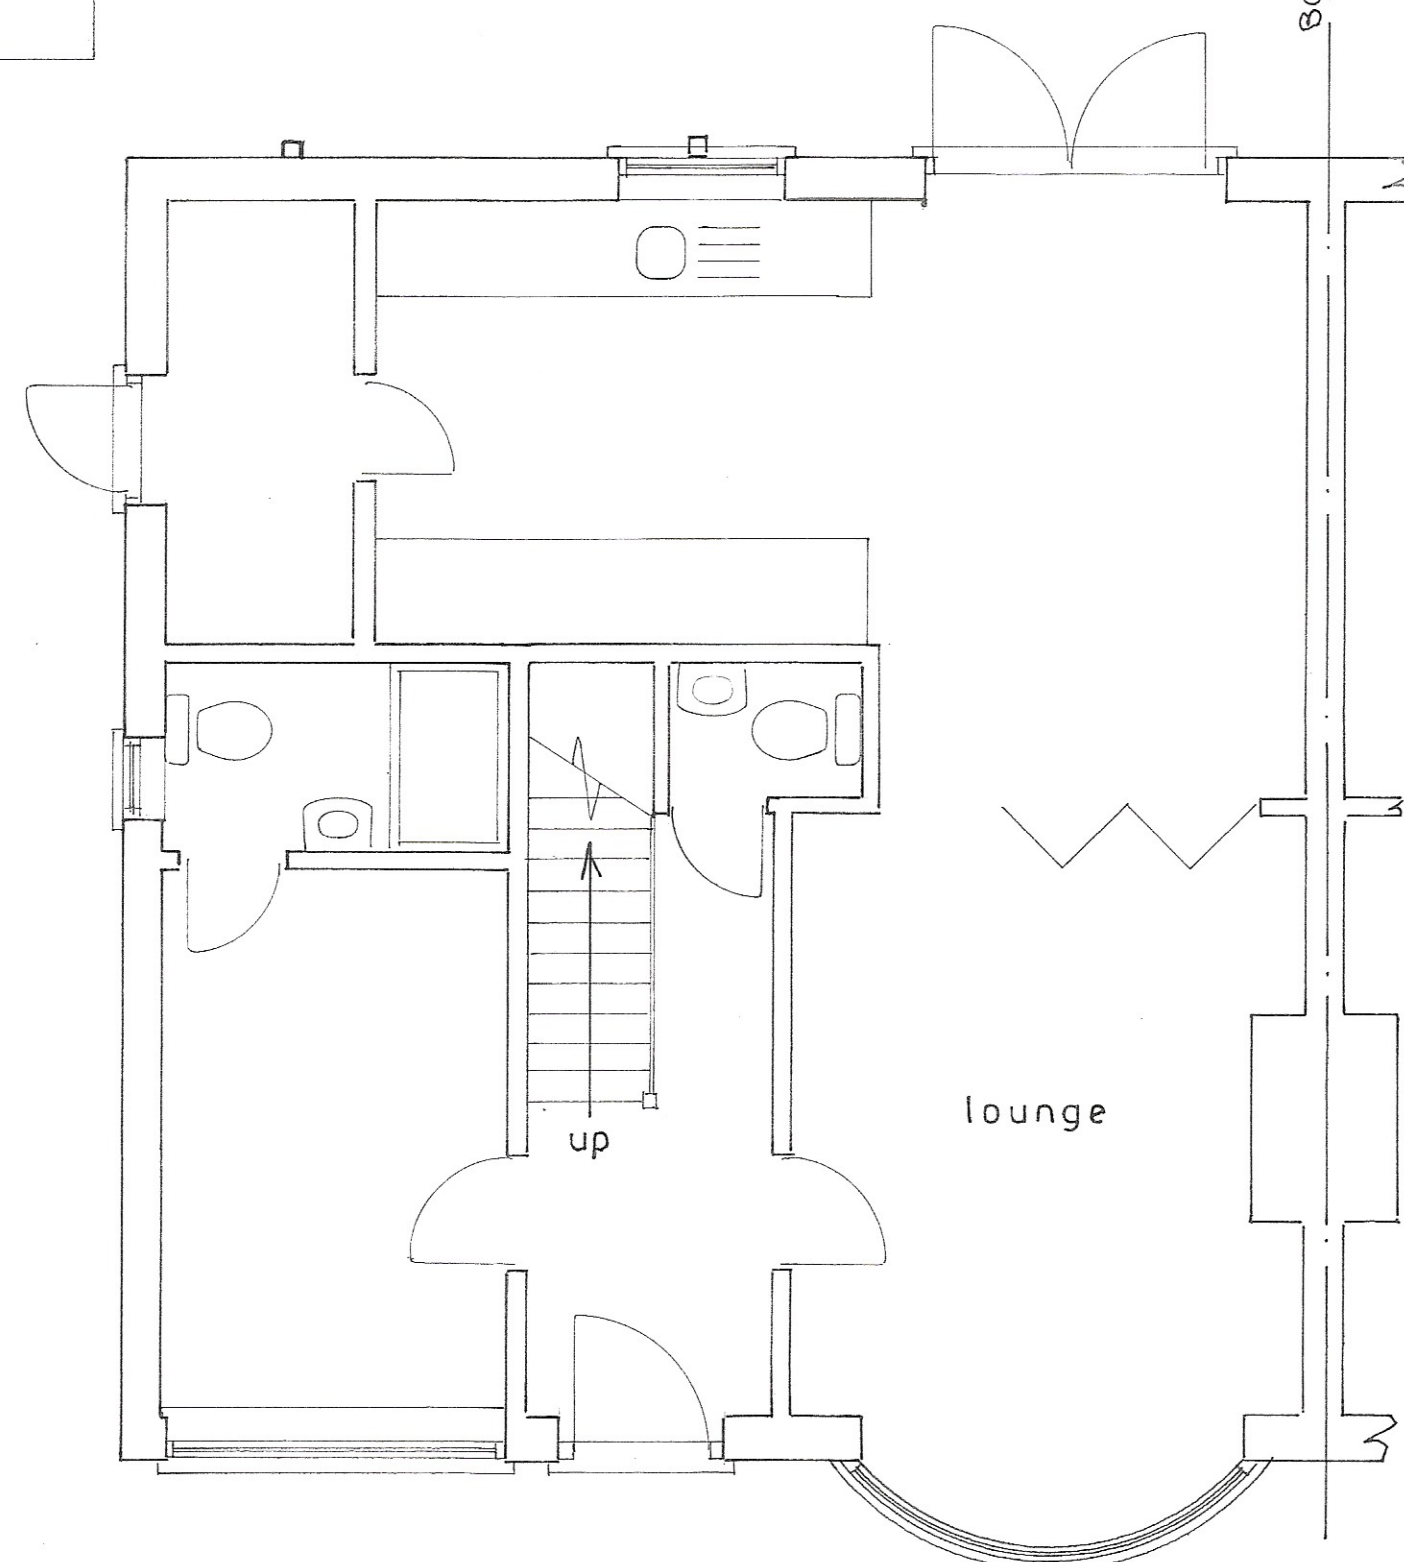

Ground floor plan  
1 : 50



block plan  
1 : 500



location plan  
1 : 1250

Ordnance Survey  
Paper Map Copying  
Licence No.  
100056538

Proposed

PROPOSED 1ST FLOOR DORMER PROJECTION AT 32, LINKS AVE., FELPHAM  
FOR MR. & MRS. SIMMONDS.

sheet 1 a of 3

Bryan Butcher  
Rainbow Cottage  
Nyetimber Lane  
Bognor Regis PO21 3JX  
01243 266871  
07973 233442  
bryan.butcher@btinternet.com  
www.bryanbutcher.com