




east




west
1 : 100




north

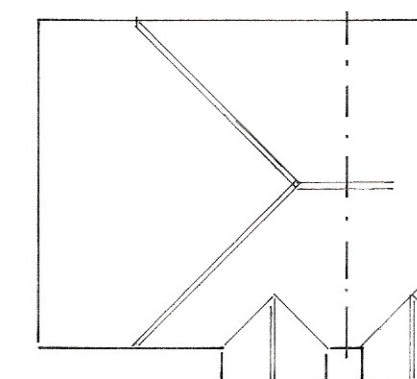


roof plan
1 : 200

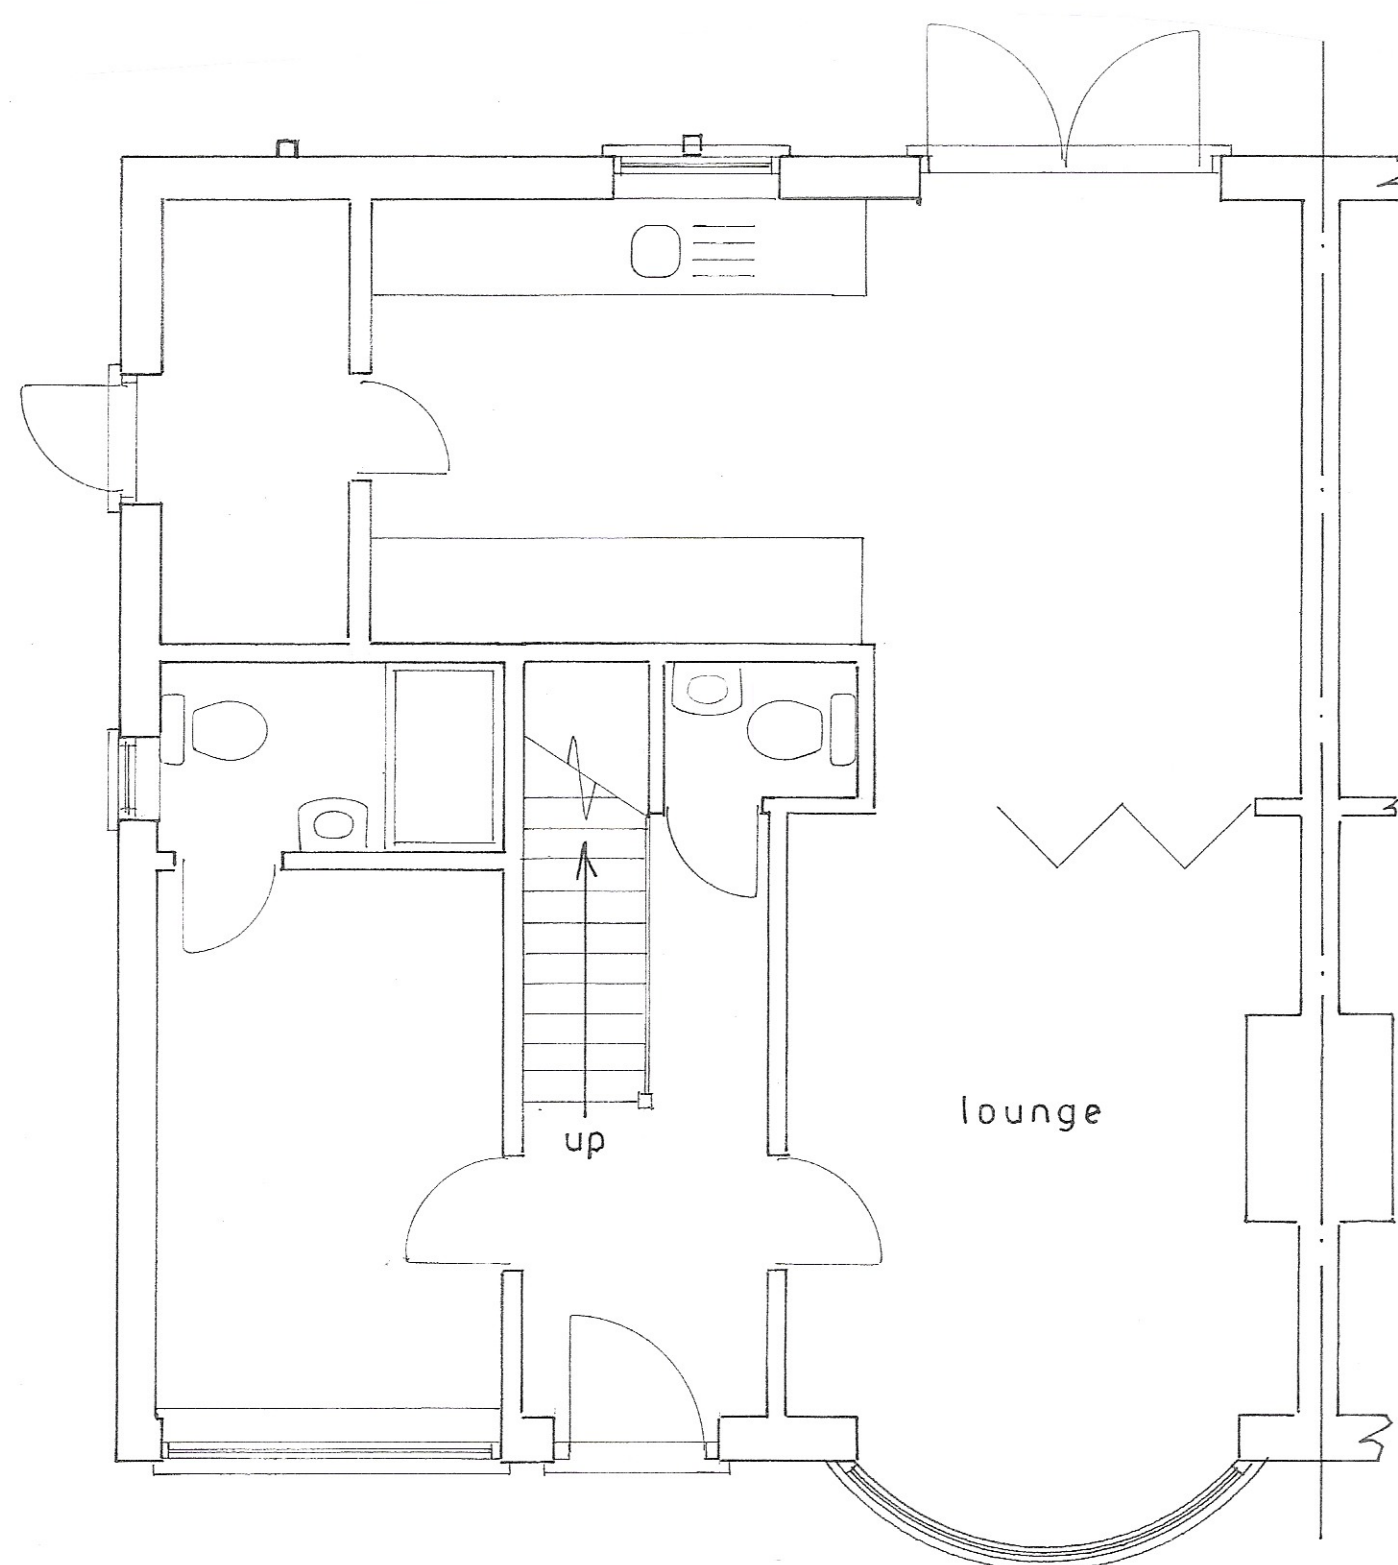

Ground floor plan
1 : 50

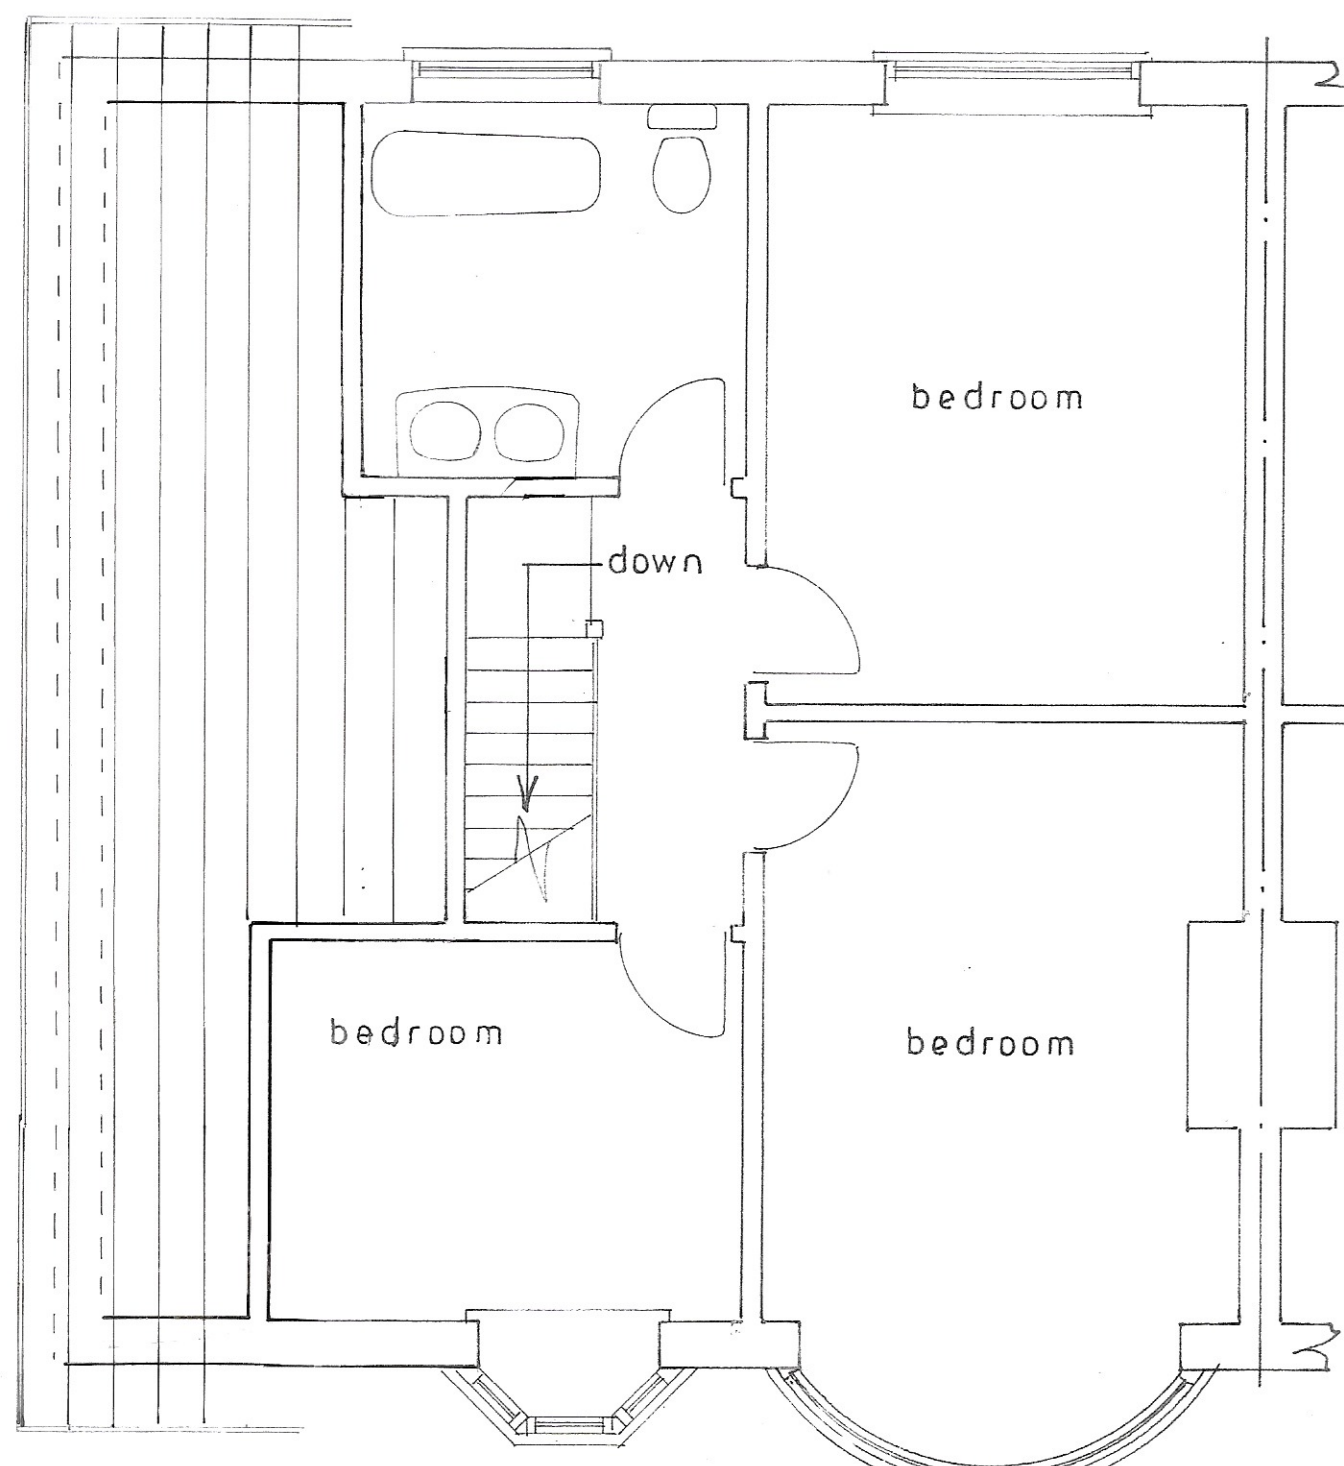

1st floor plan

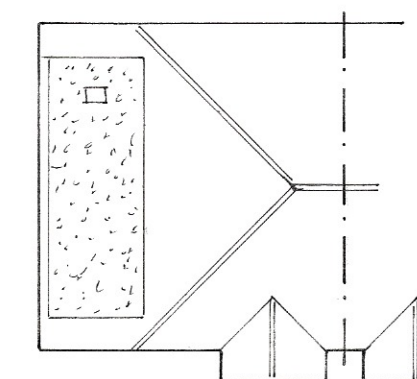

proposed roof plan

Existing

PROPOSED 1ST FLOOR DORMER PROJECTION AT 32, LINKS AVE., FELPHAM
FOR MR. & MRS. SIMMONDS.

sheet 3a of 3

Bryan Butcher
Rainbow Cottage
Nyetimber Lane
Bognor Regis PO21 3JX
01243 266871
07973 233442
bryan.butcher@btinternet.com
www.bryanbutcher.com