


ARUN DISTRICT COUNCIL:FP/242/07

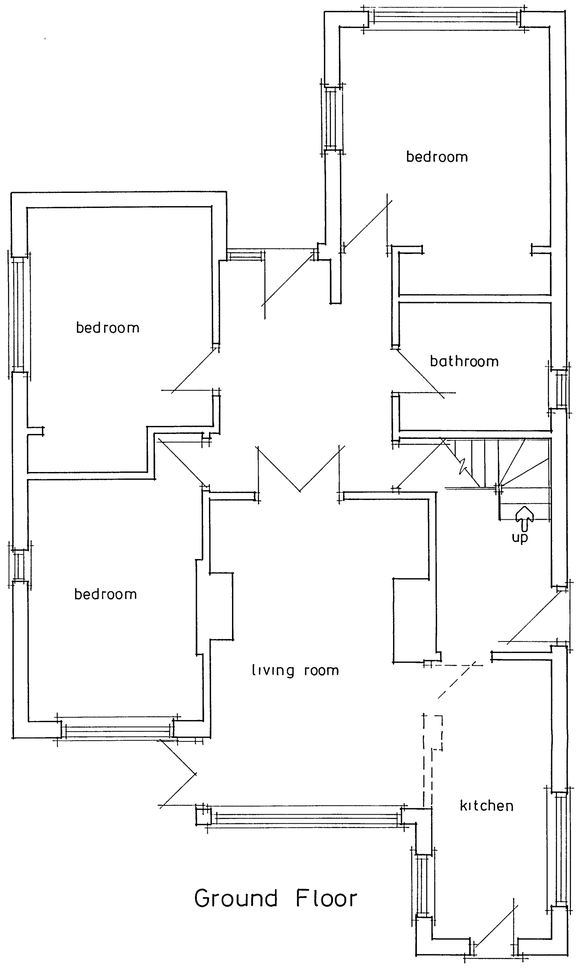


Ground Floor

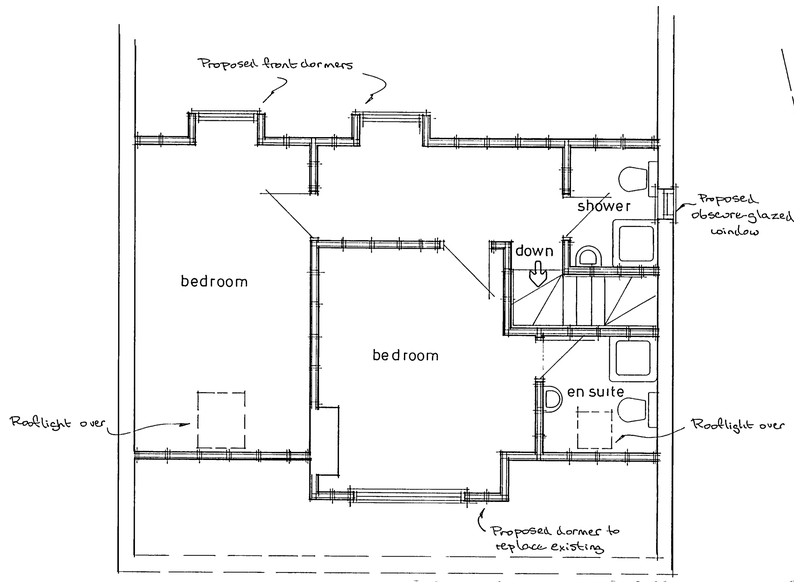


First Floor

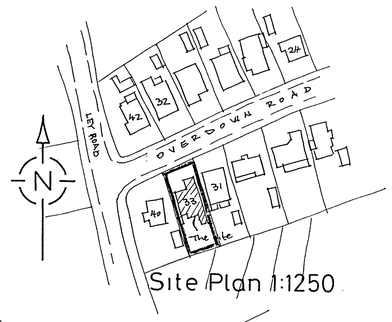

Site Plan 1:1250

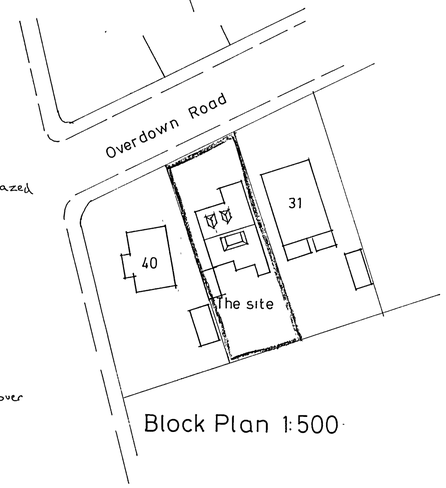


Block Plan 1:500

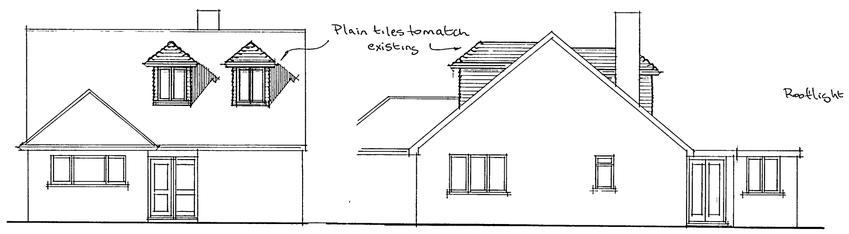


north elevation

west elevation

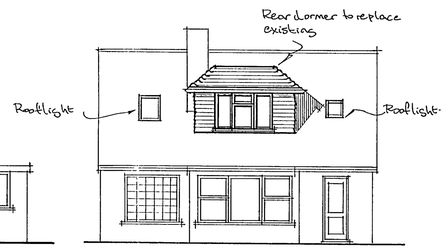

south elevation

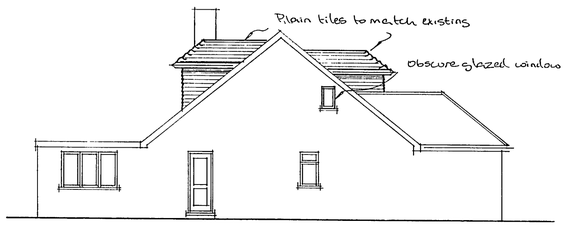

east elevation

A		
	Date	Revisions

© copyright

Client

Mr&Mrs.Hastings

Job Title

Roof Conversion

Drawing Title

33 Overdown Road, Bognor Regis

Scale 1:50 1:100

Date | Drawn by

Drg No. 497/01 | Rev.

841 x 594mm A1