

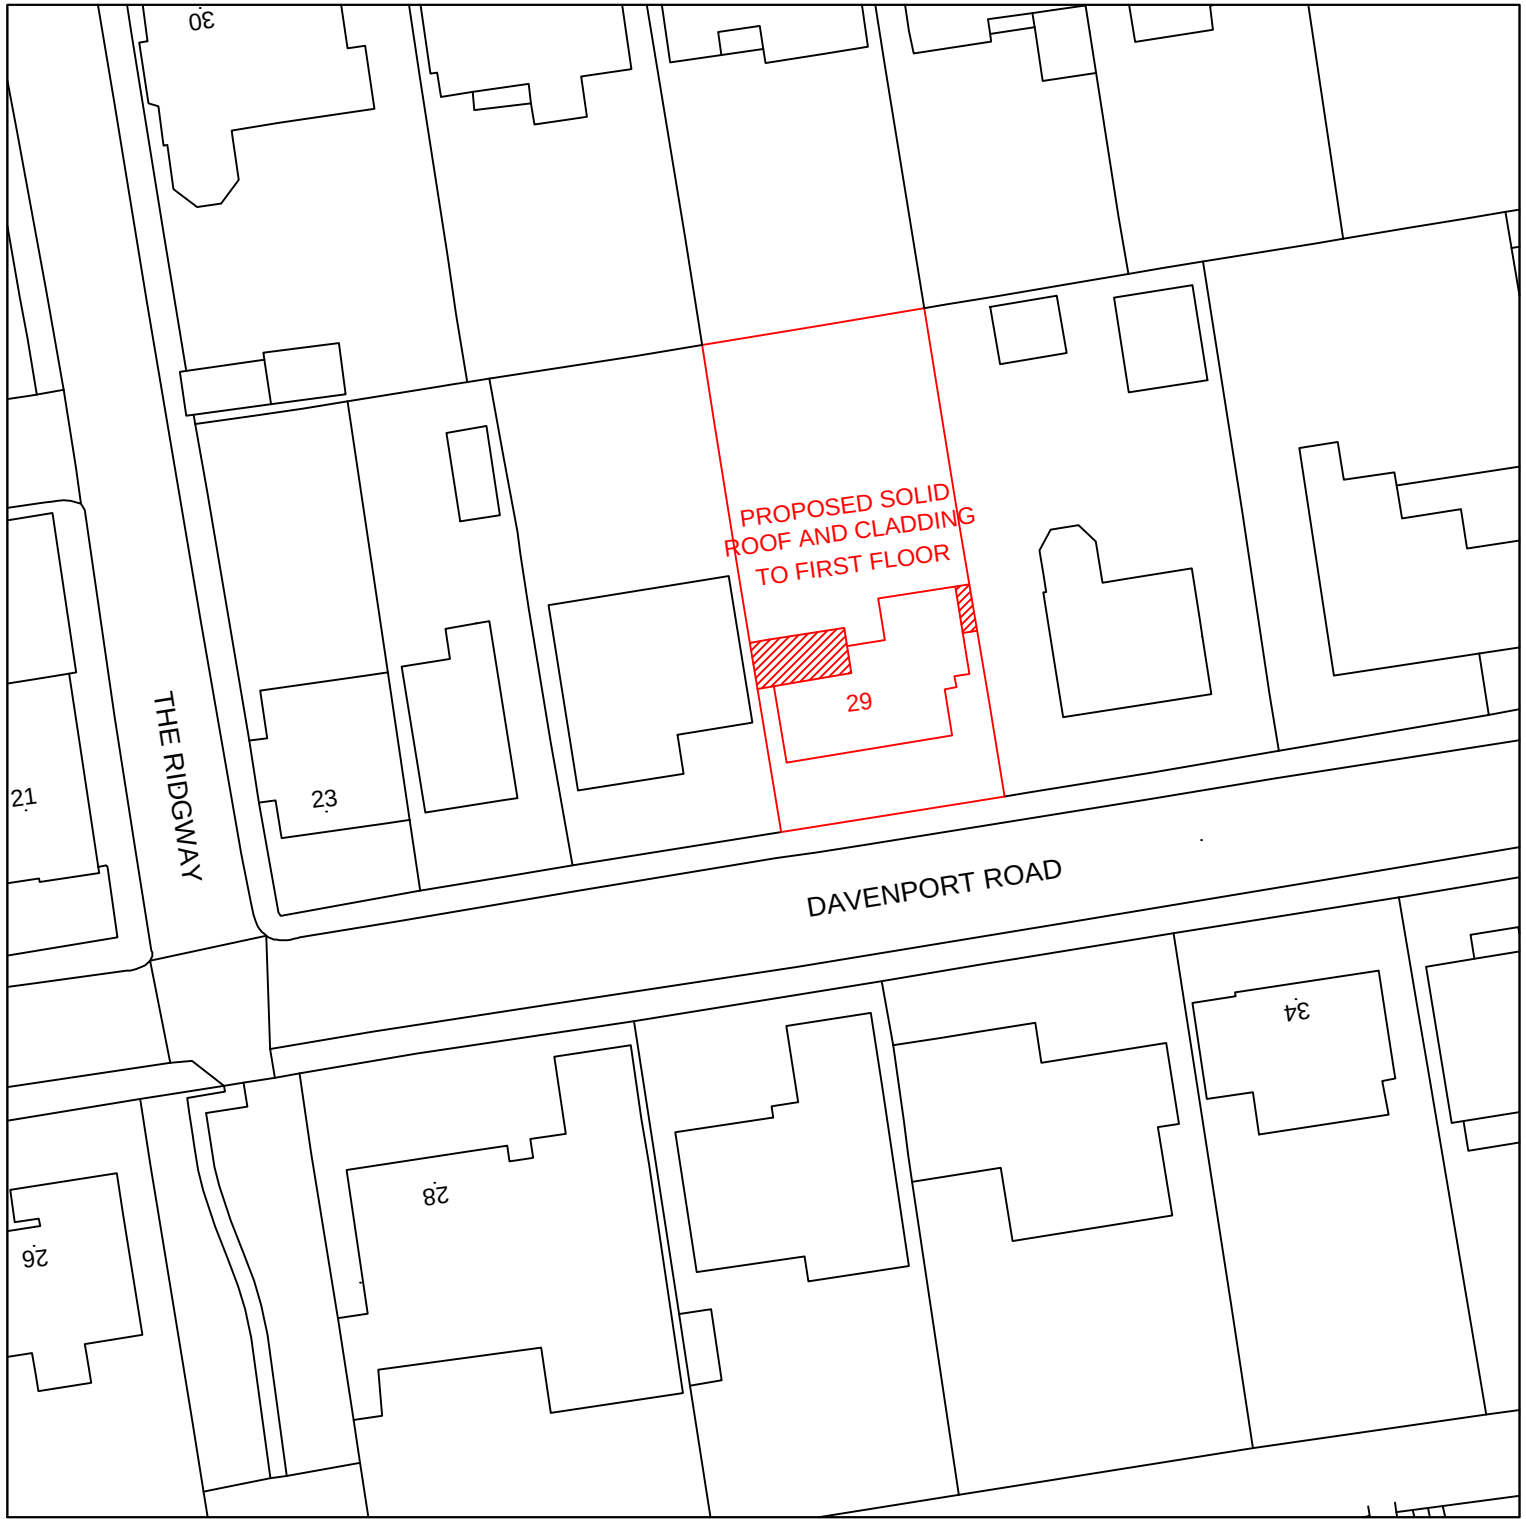
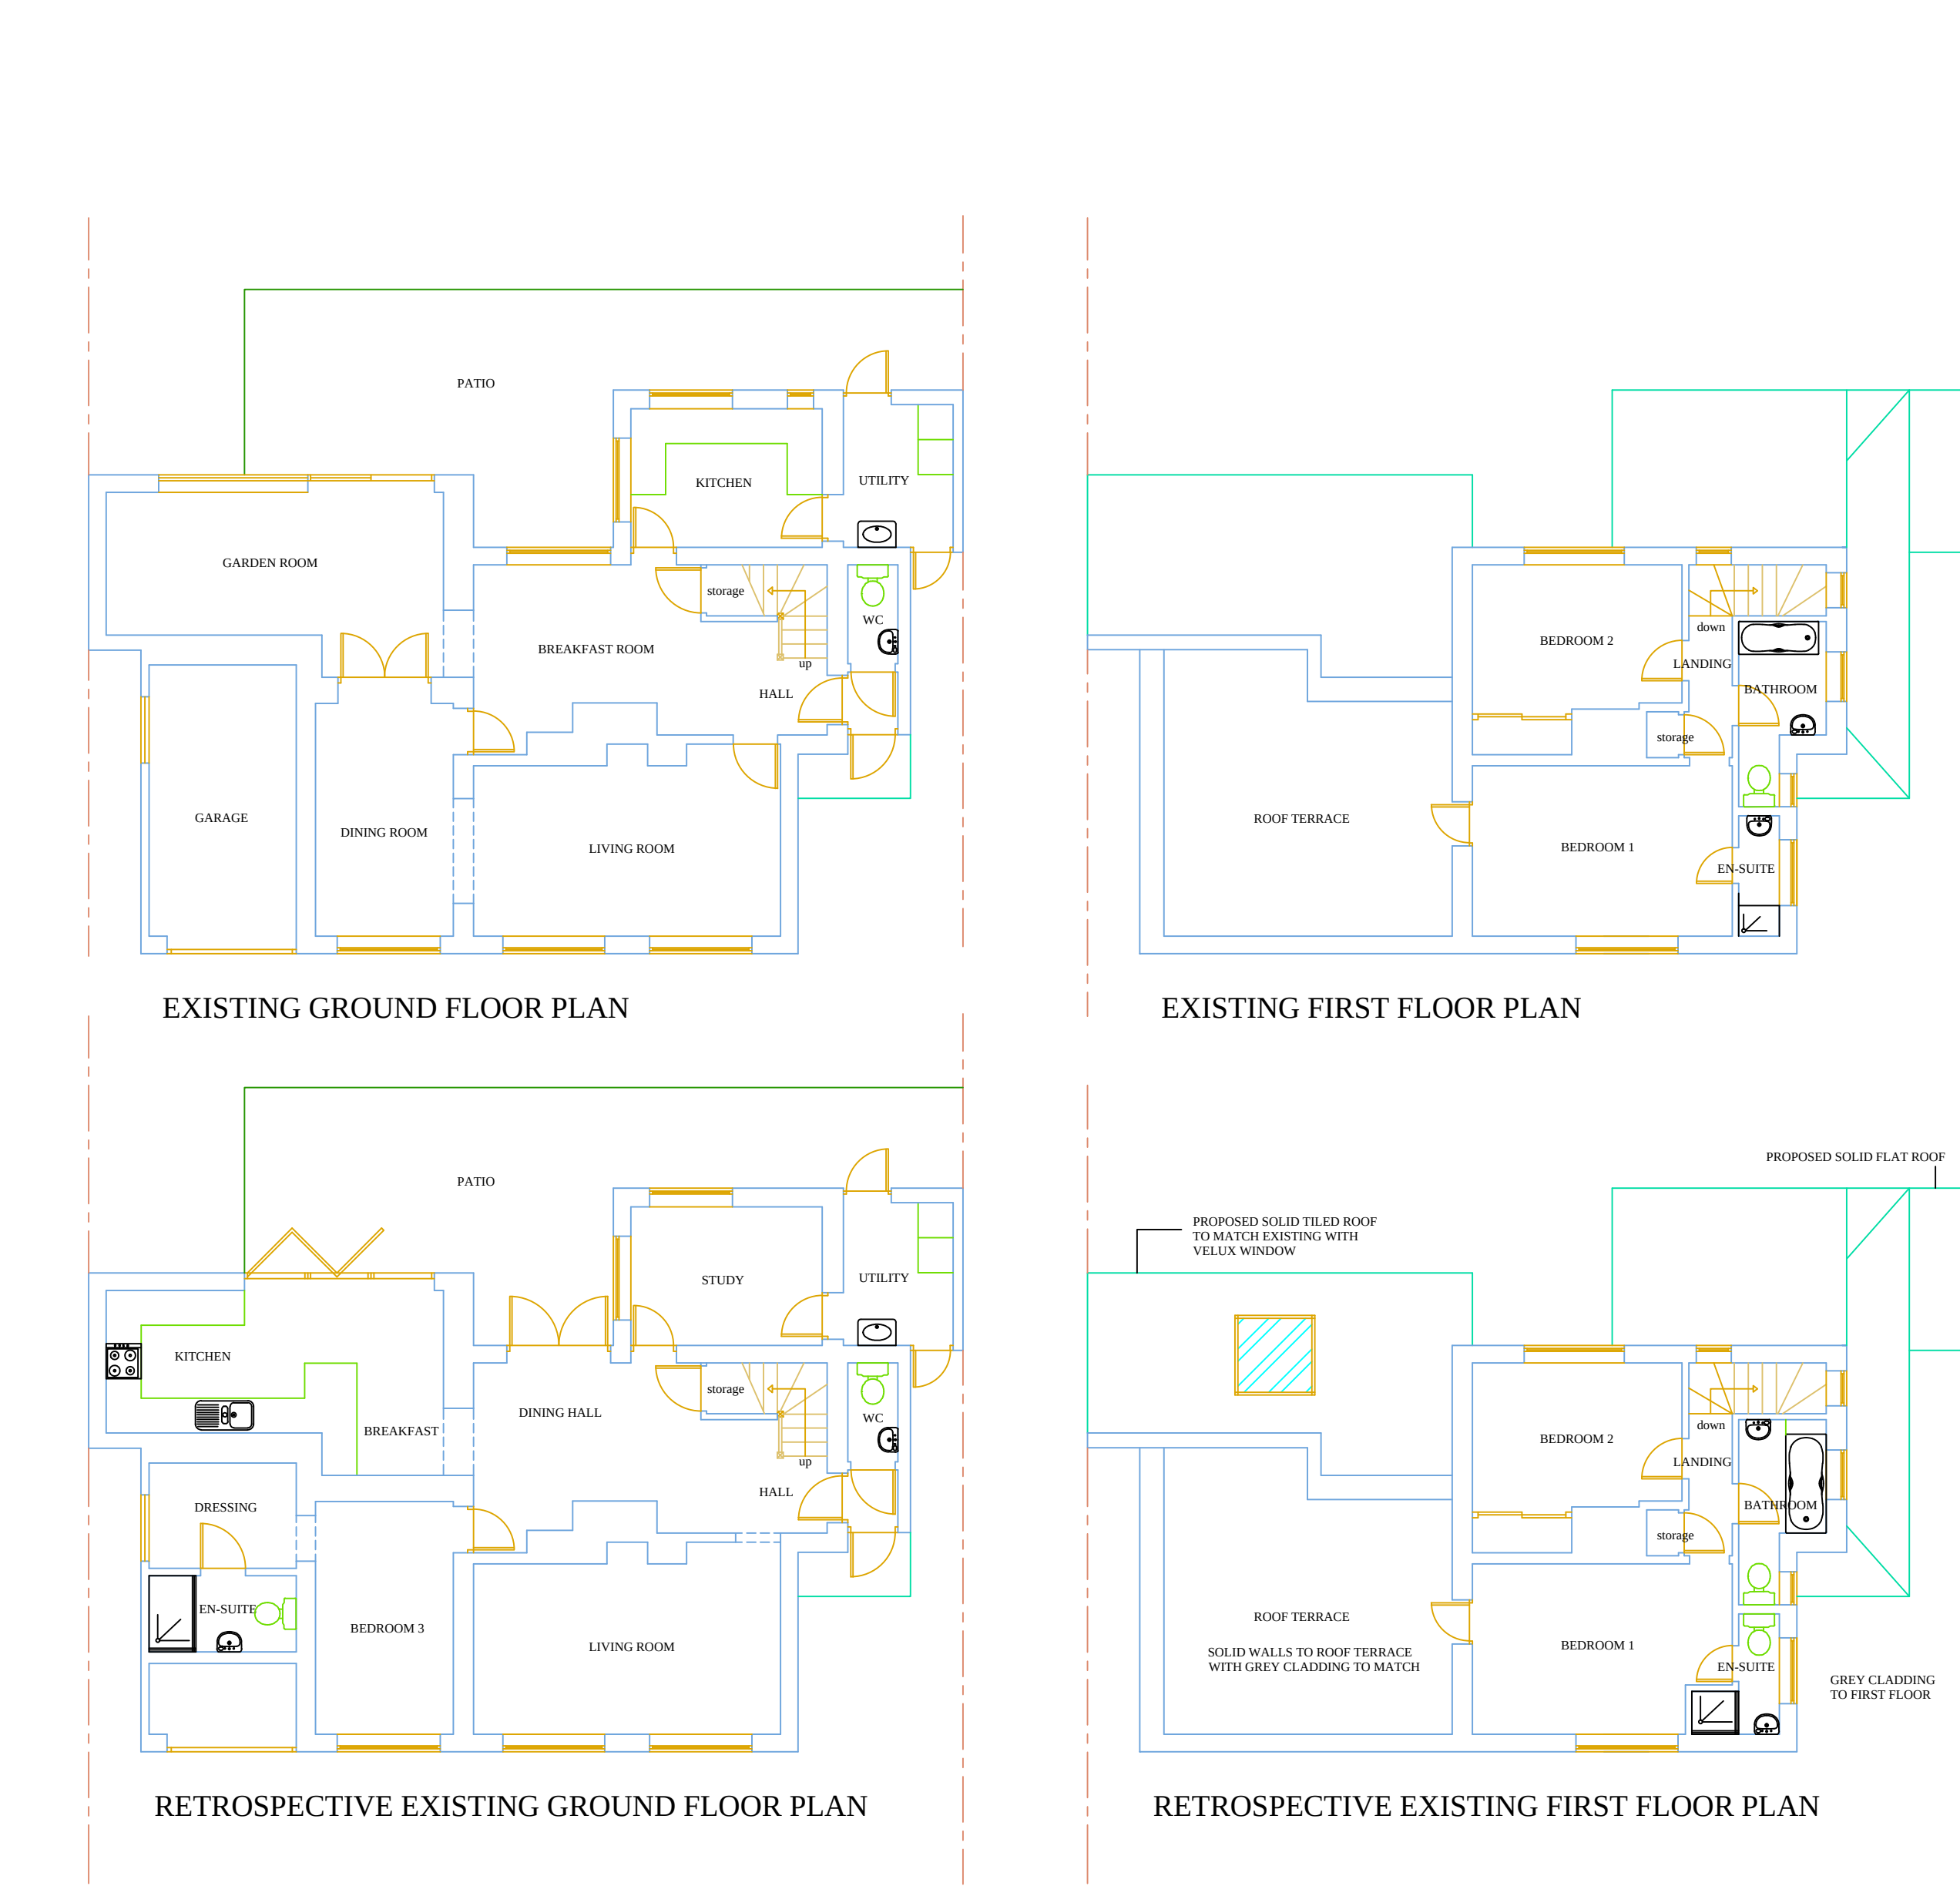


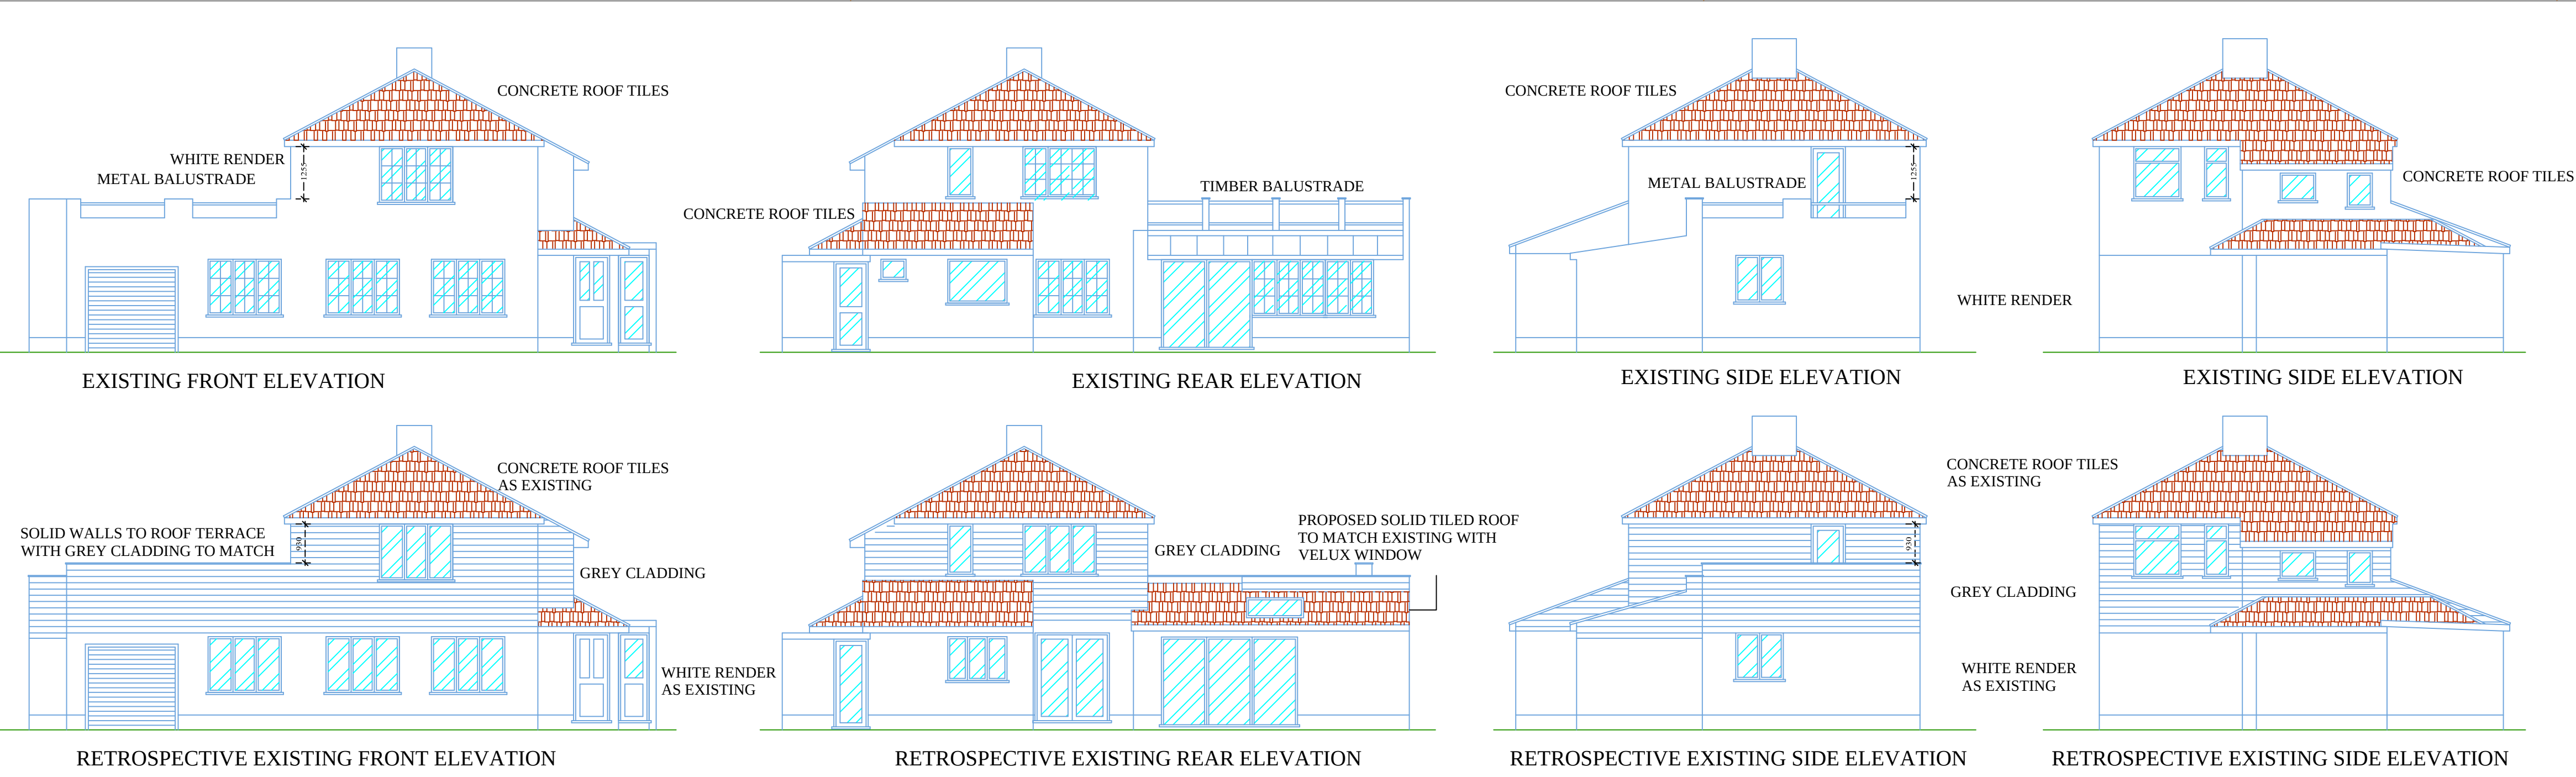


©Crown Copyright and database rights 2017 OS 100019980

BLOCK PLAN
SCALE 1:500

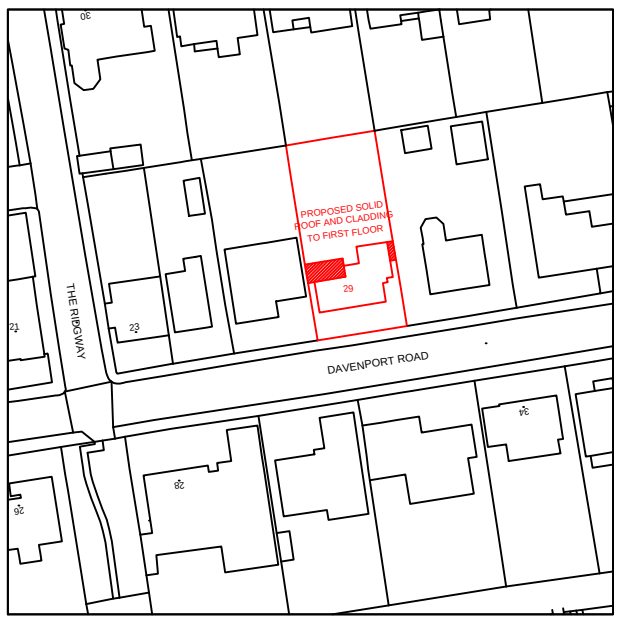

©Crown Copyright and database rights 2017 OS 100019980

SITE LOCATION PLAN
SCALE 1:1250

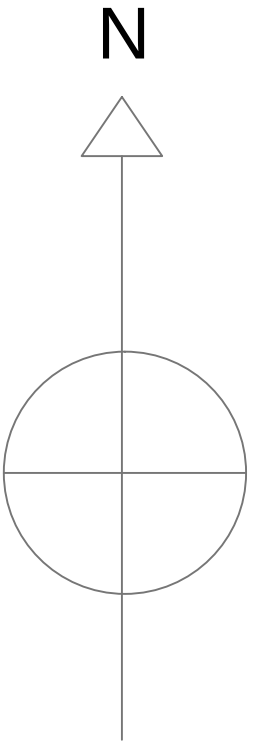

✓	PLANNING FOR CLIENTS SINCE 1994
✓	BUILDING HOME EXTENSIONS SINCE 1974
✓	BUILDING REGULATIONS DOCUMENTS
item	description
A:	Structure:
B:	Fire Safety
C:	Site Preparation and Resistance to Moisture
D:	Toxic Substances
E:	Resistance to the Passage of Sound
F:	Ventilation
G:	Hygiene
H:	Drainage and Waste Disposal
J:	Combustion Appliances and Fuel Storage Systems
K:	Protection from Falling Collision and Impact.
L1:	Conservation of Fuel and Power in Dwellings.
L2:	Conservation of Fuel and Power in Buildings Other Than Dwellings.
M:	Access and Facilities for Disabled People.
N:	Glazing.
Reg 7:	Materials and workmanship.

NOTES
All dimensions must be checked on site and not scaled from this drawing before work commences.
Any discrepancy to be reported to BUILDING PLAN DESIGN
Any work commenced before Council Planning and Full Plans Building Regulations Approvals are at CLIENTS RISK.

B	09-10-17	ADDITIONS
A	26-09-17	PLANNING APPLICATION
	Date	Revisions

PLANS

BUILDING PLAN DESIGN COMPANY LTD

Building Plan
Design Company LTD

25 LONG BEACH CLOSE
SOVEREIGN HARBOUR NORTH
EASTBOURNE
EAST SUSSEX BN23 5QA

Planning & Building Regulations Consultants.

Telephone : 07887 877733
Telephone : 01323 471818
e-mail : info@buildingplan.co.uk
www.buildingplan.co.uk

Client
MR DAVE KEMP

Job Title
**SEYMOUR COTTAGE
29 DAVENPORT ROAD
FELPHAM
BOGNOR REGIS
PO22 7JS**

Drawing Title
**RETROSPECTIVE
PLANNING APPLICATION**

Scale
1:100

Date
23-09-17

Drawn By
MONIKA RYAN

Drg. No.
41-17

Rev.
B