


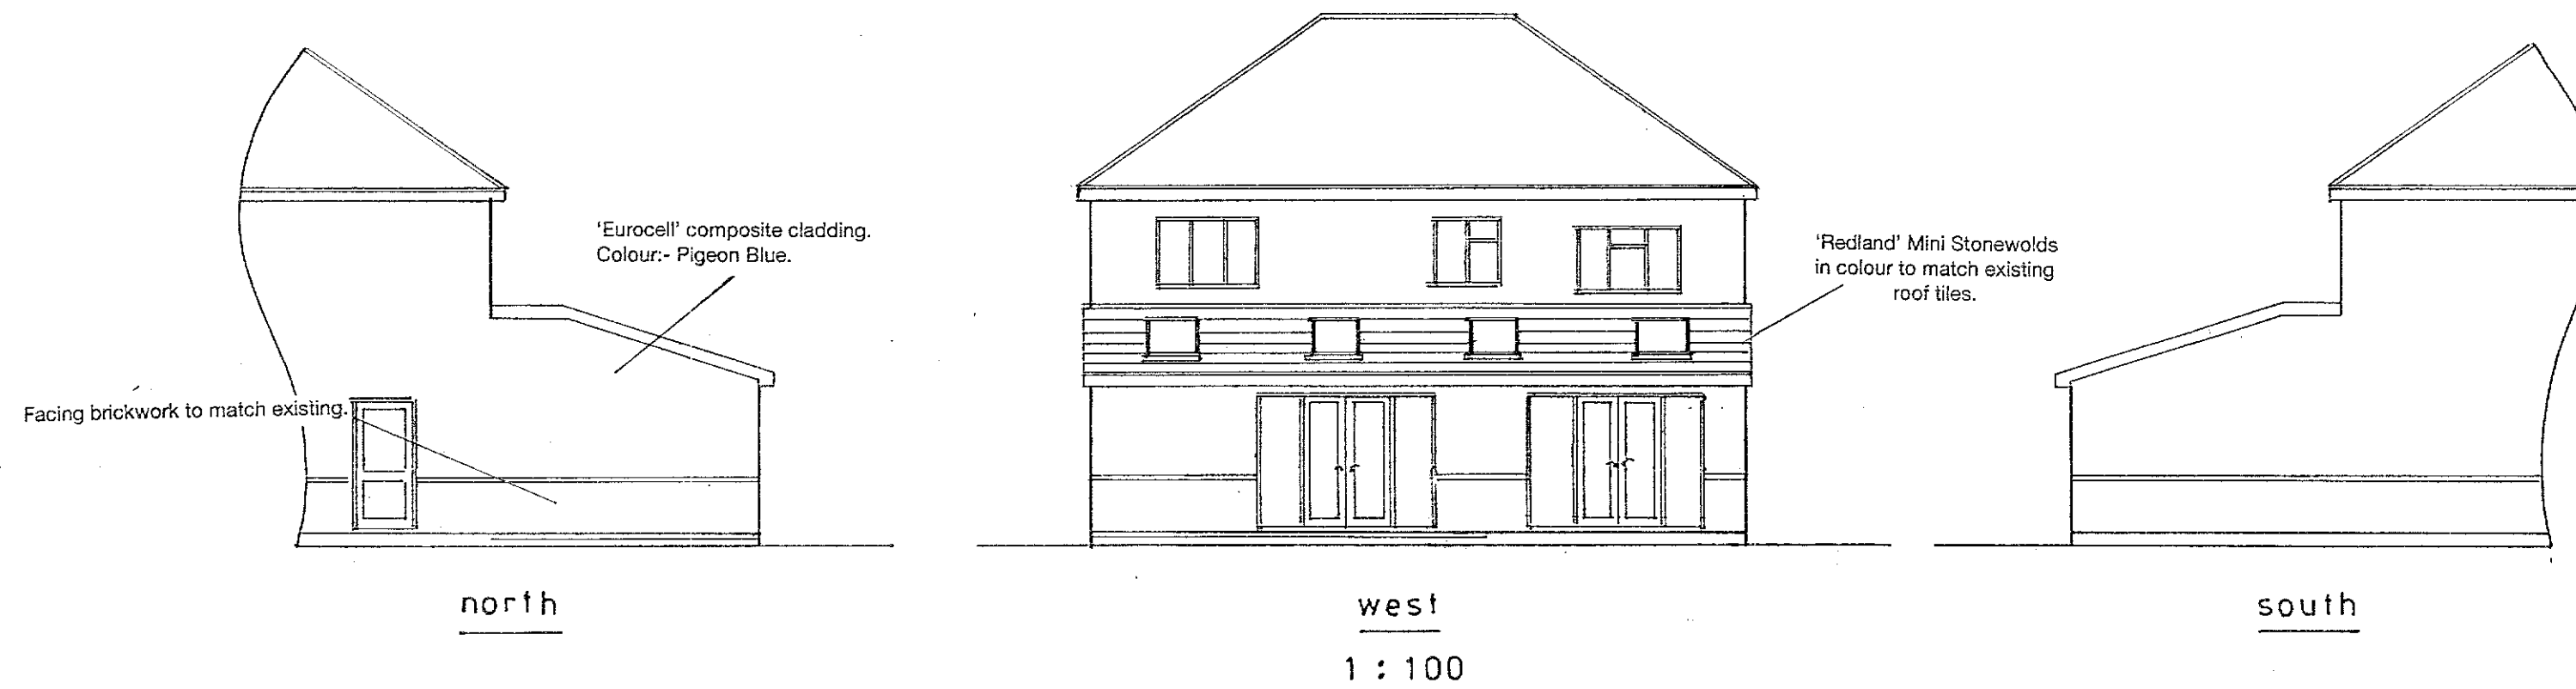

sheet 2 of 3

Proposed

PROPOSED SINGLE STOREY EXTENSION AT 53, LEY ROAD, FELPHAM FOR MR. & MRS. S. CLARKE.

Bryan Butcher
Rainbow Cottage
Nyetimber Lane
Bognor Regis PO21 3JX
01243 266871
07973 233442
bryan.butcher@btinternet.com
www.bryanbutcher.com